




MapServe

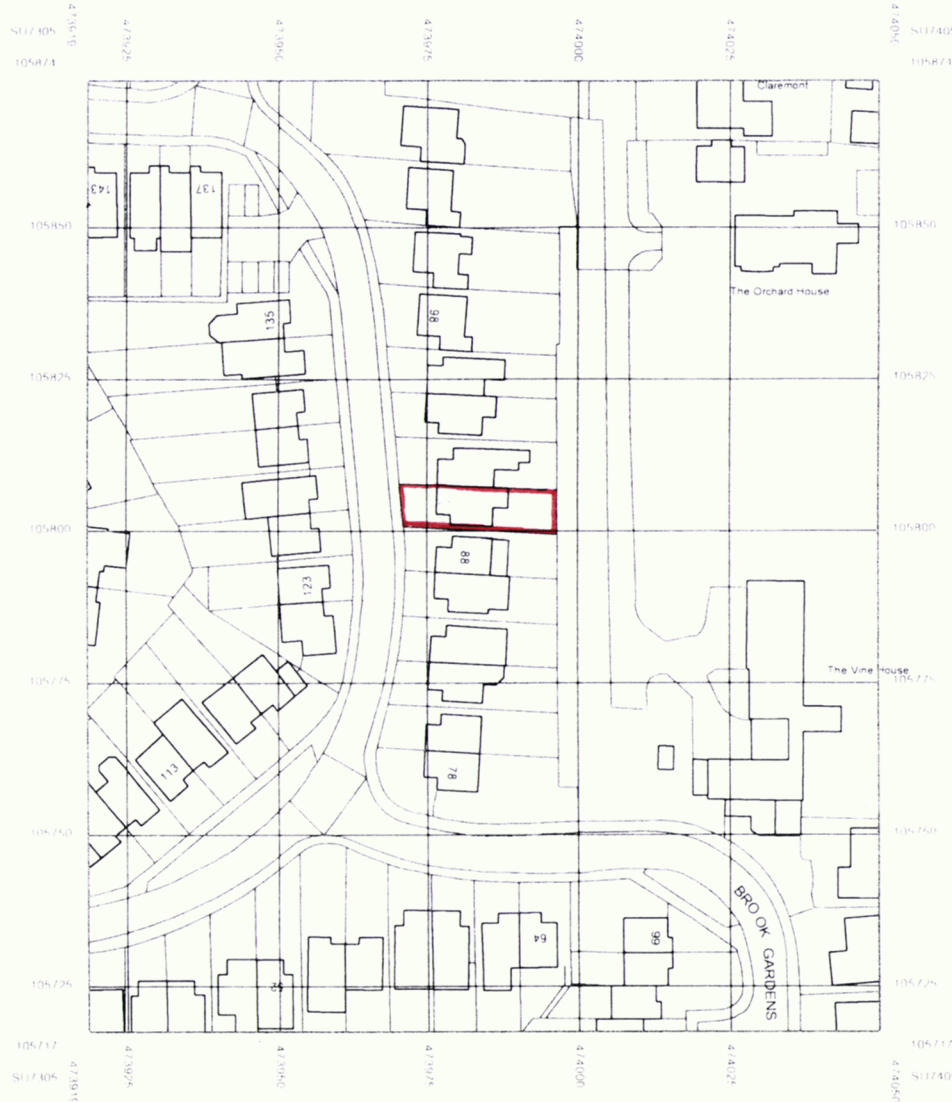

LOCATION PLAN

1:1250

NORTH

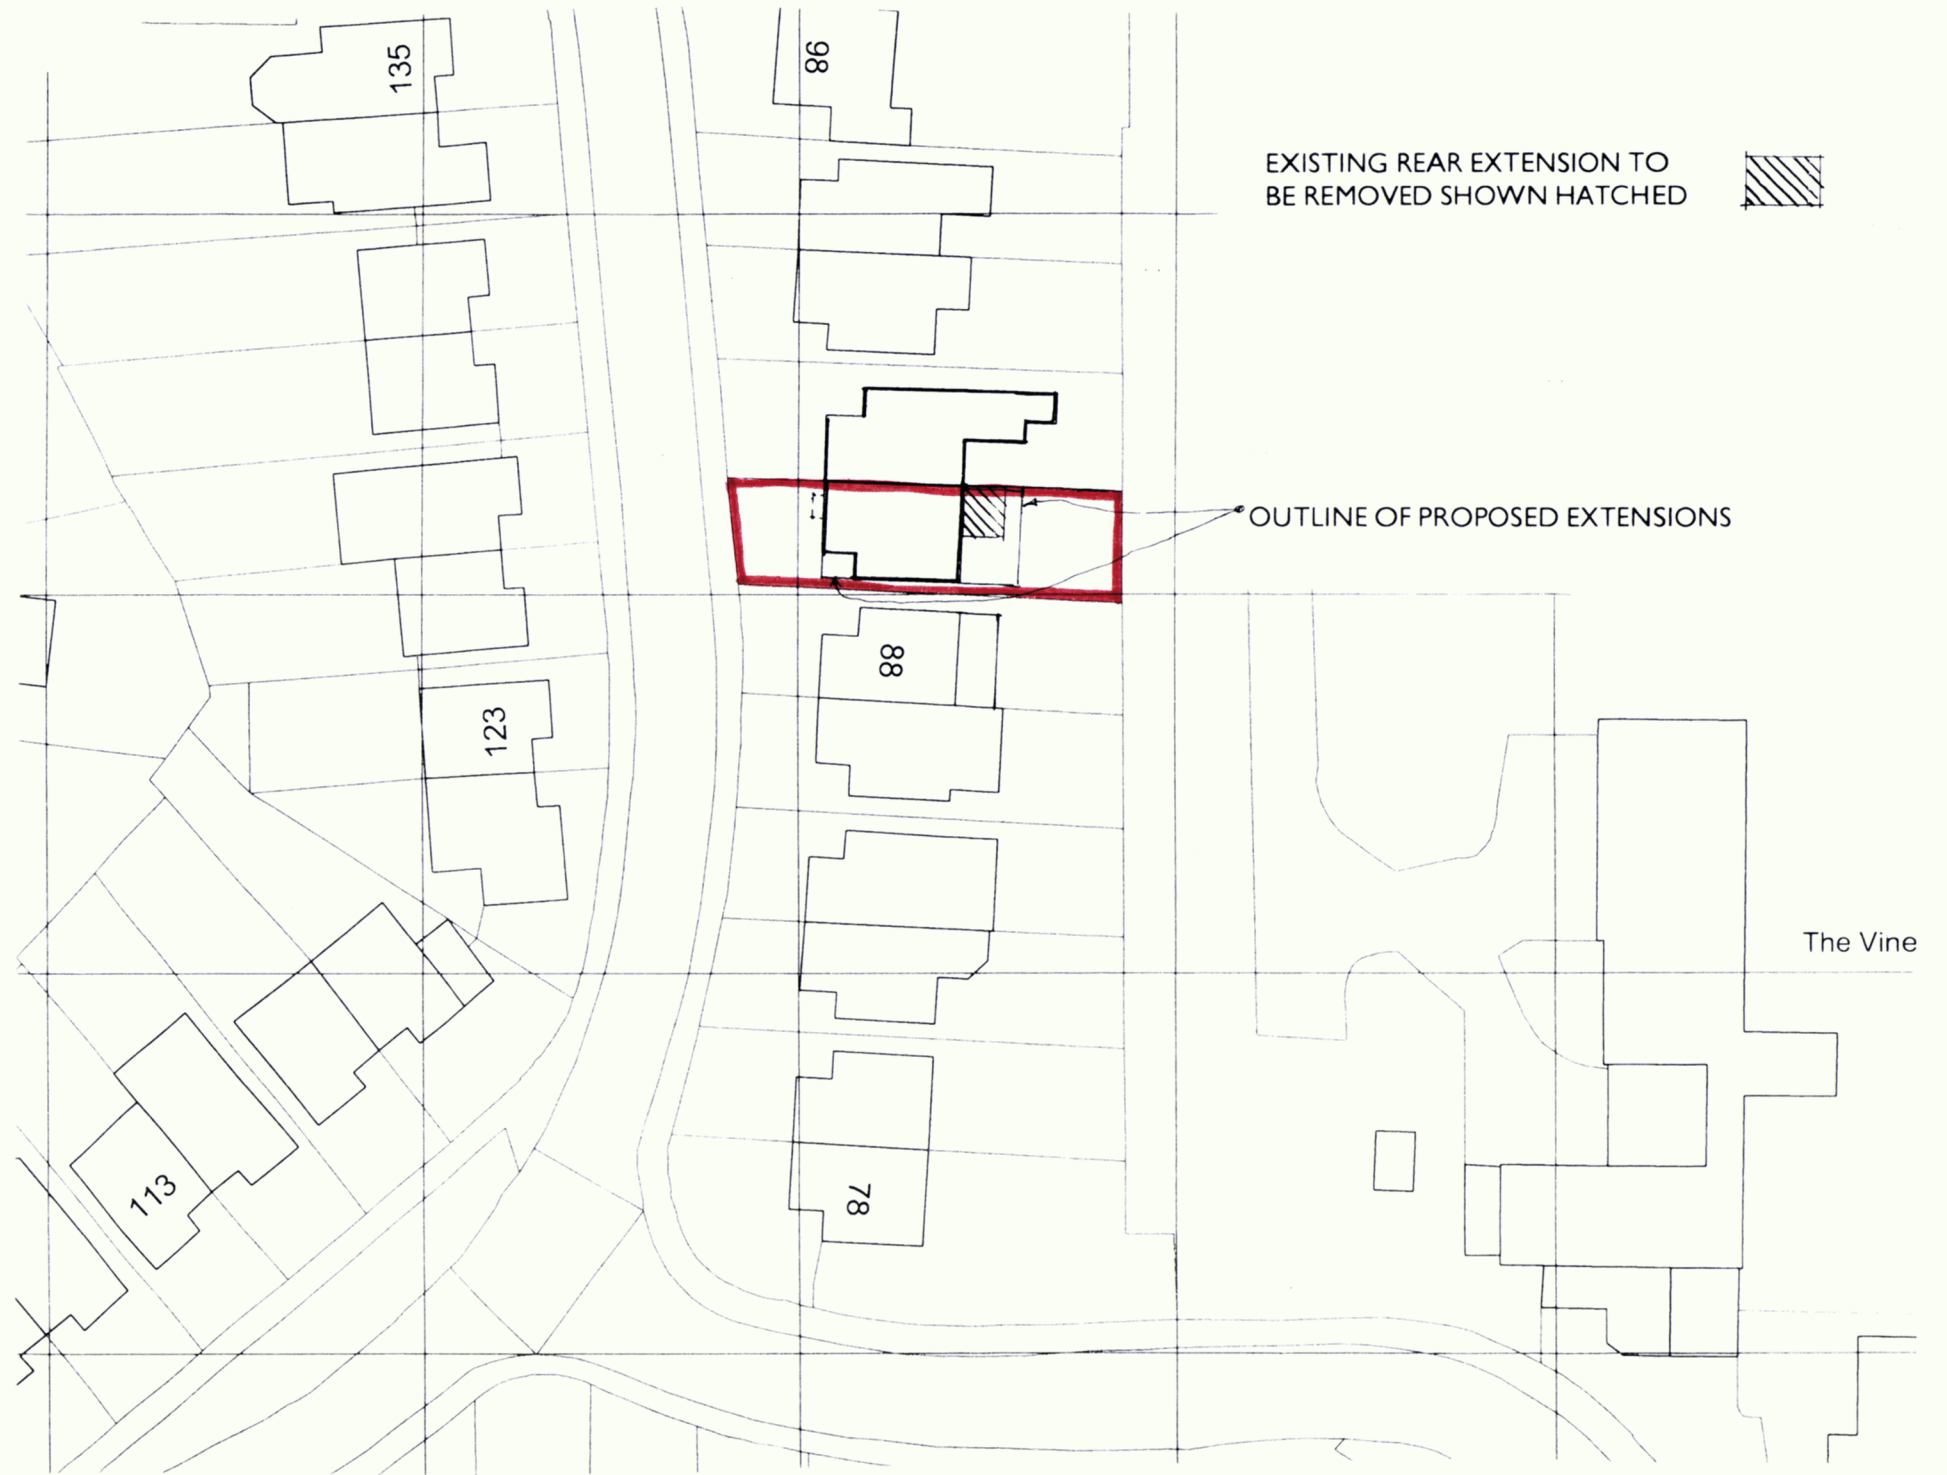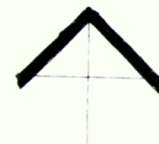

SITE PLAN

1:500

© Crown copyright 2021 Ordnance Survey 100053143

ALTERATIONS AND SINGLE STOREY EXTENSIONS
TO FRONT AND REAR

AT

90 BROOK GARDENS
EMSWORTH, HAMPSHIRE

LOCATION AND SITE PLANS

A3 SHEET SIZE

1:1250 AND 1:500

DRAWING I