


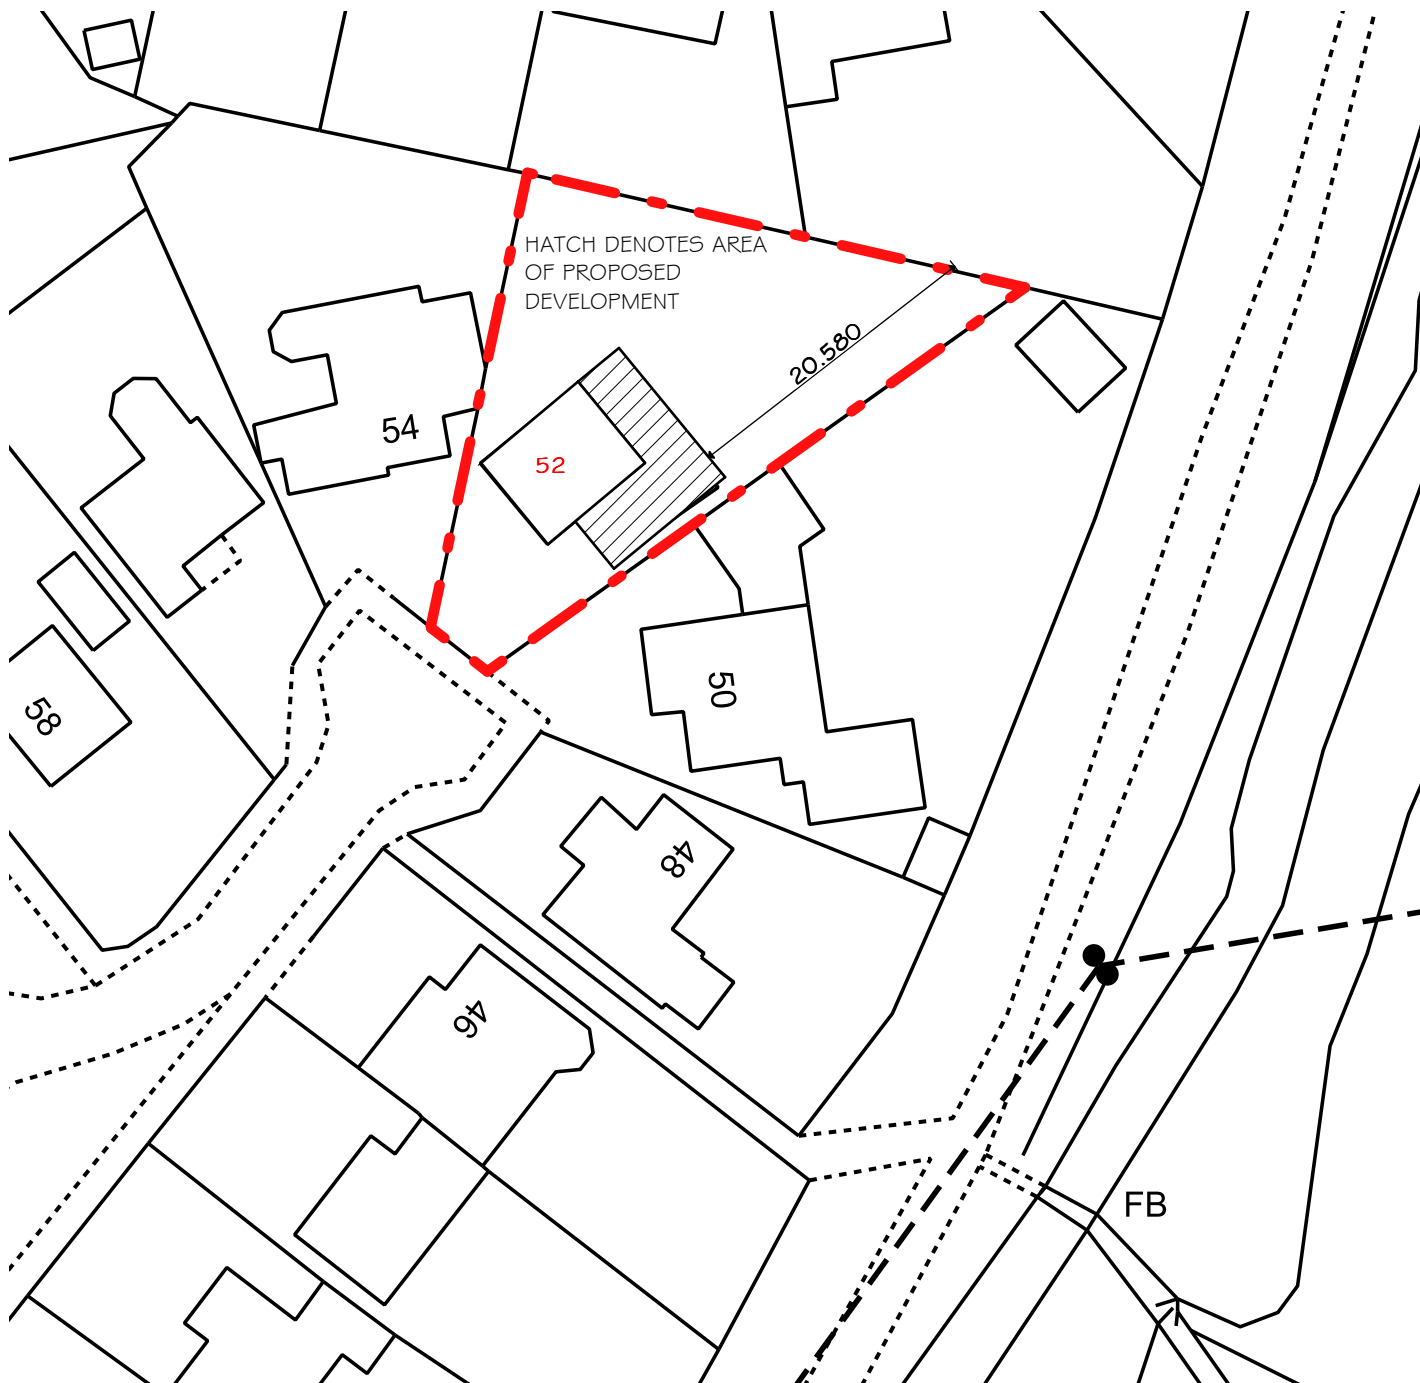

BLOCK PLAN - 1:500 SCALE

1:500 SCALE @ A4



ASC

DESIGN SERVICES LTD

30 WYDCLIFFE ROAD
SOUTHSEA TOWN
HAMPSHIRE
PO4 0LA
TEL: 07970057114
e. INFO@ASCDESIGNSERVICES.CO.UK

NOTES

ALL DRAWINGS TO BE PRINTED AT 100% SCALE. DO NOT FIT TO PRINTER MARGINS WHEN PRINTING.

1. This drawing is copyright of ASC Design. Reproduction is only to take place with written authority.

2. These plans are subject to Planning & Building Regulation Approval or any other statute in law before building work commences.

3. Any structural work where mentioned on this drawing is subject to a qualified structural and civil engineer calculations before building work commences.

4. All boundaries are assumed. To be confirmed on site before building work commences.

5. All drawings marked - are not to be built or manufactured from.

6. Only Local Authority Planning Departments may scale dimensions from the drawings.

7. If any discrepancies are found in the drawings these are to be brought to the attention of ASC Design.

Client Details:

MR SEAN HARPER
52 SOUTHBROOK RD,
HAVANT PO9 1RN

Date:

APRIL 2021

Drawing Code:

PROPOSED-HARPER.S

Drawing No:

Rev: