

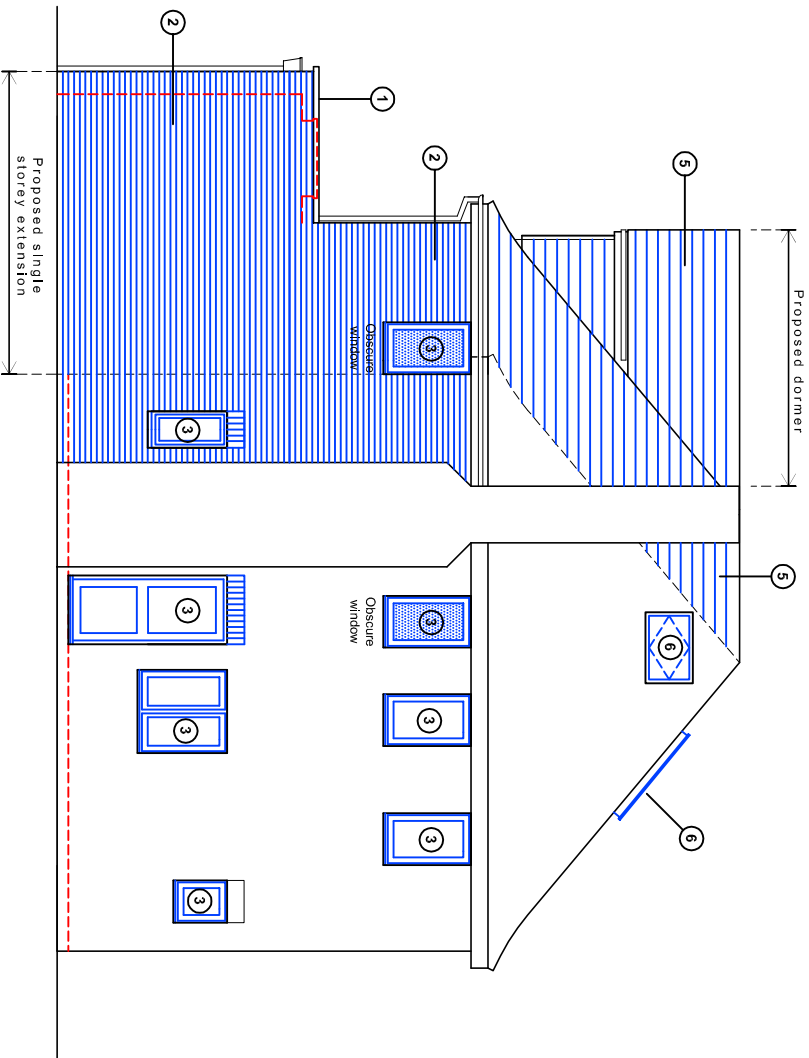


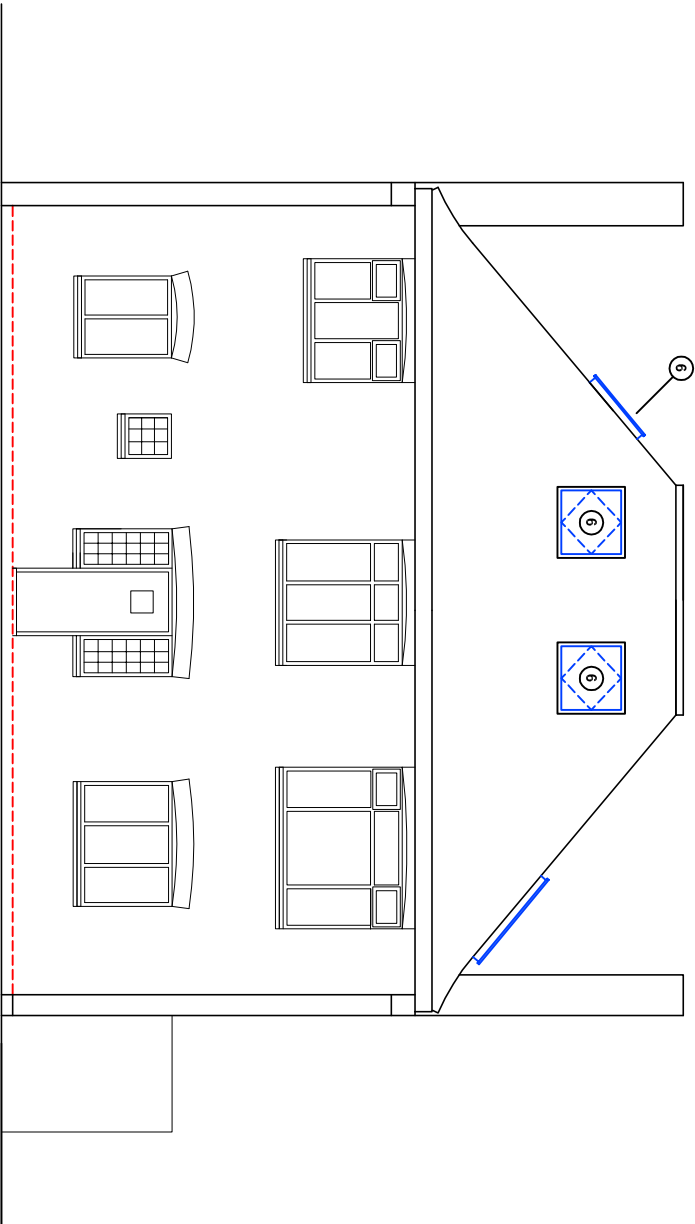


North (front) elevation

East (side) elevation

- 1** Single ply flat roof with parapet detail
- 2** Bricks to match existing
- 3** UPVC doors & windows to match existing
- 4** Aluminum roof lantern & bi-folds doors
- 5** Roof tiles to match existing
- 6** Sky lights (Velux or similar product)

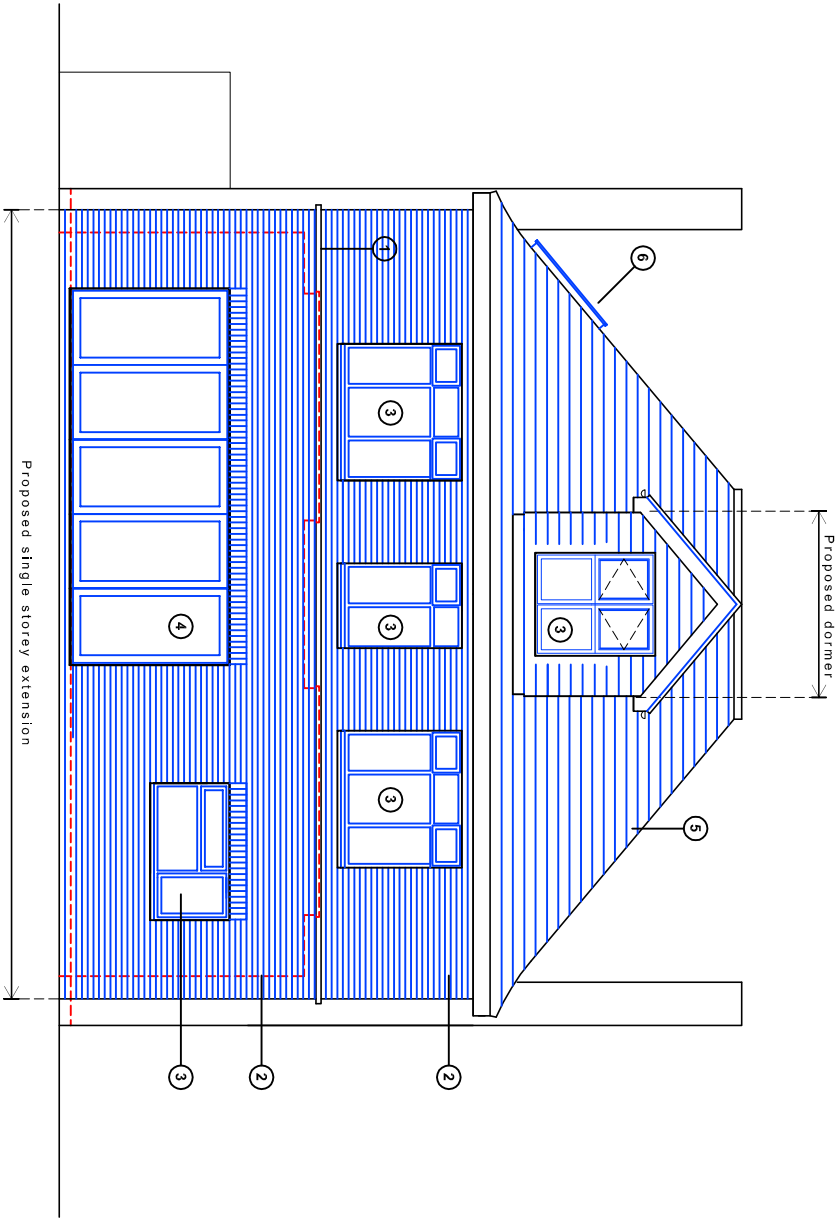

South (rear) elevation

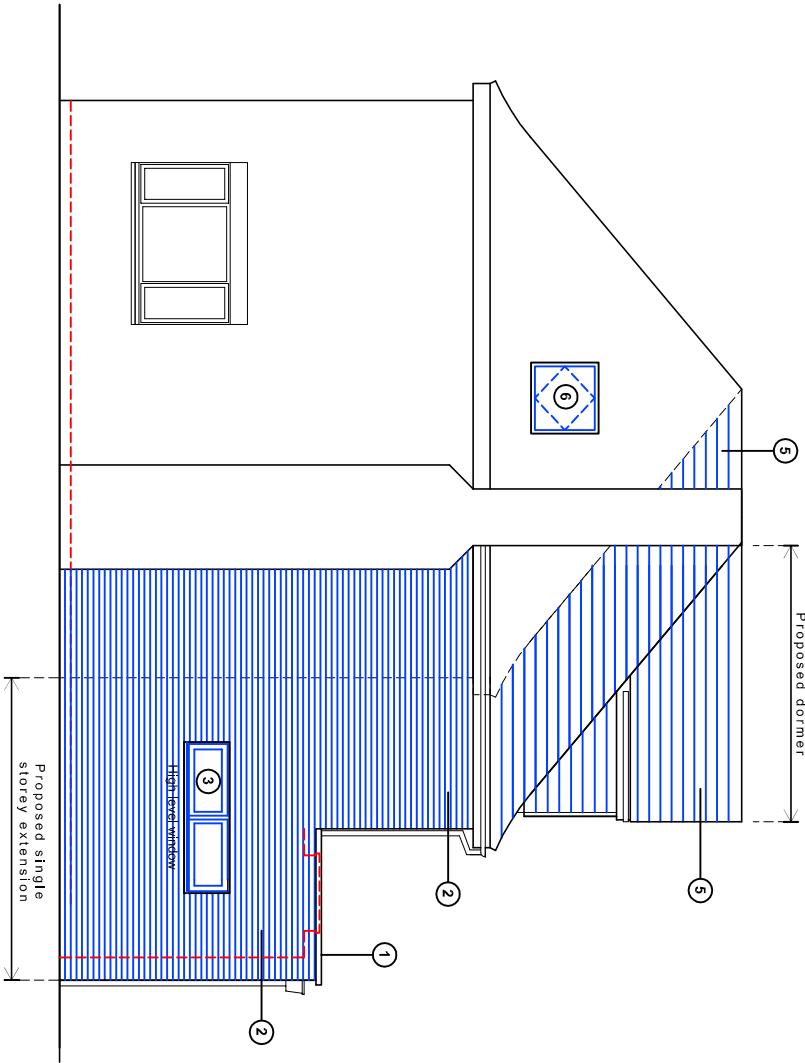

West (side) elevation

Proposed elevations scale 1:100



For MR & MRS OTTEN		Title PROPOSED ELEVATIONS		Office Tel: 01243 933732	
Project PROPOSED EXTENSION AT 51 BACON LANE, HAYLING ISLAND, PO11 0DW		Date AUGUST 2020		Email: admin@jb-architecturedesign.com	
		Drawn JB		Web: www.jb-architecturedesign.com	
		Scale 1:100 @ A3			
		Job Number FLB/20			
		Drawing Number -d1			
		Revision A			

