


Large Goods Vehicle and Plant approach
and departure via Horndean Road only
Maximum height is 3.5M

SITE LAYOUT PLAN (Scale 1:500)

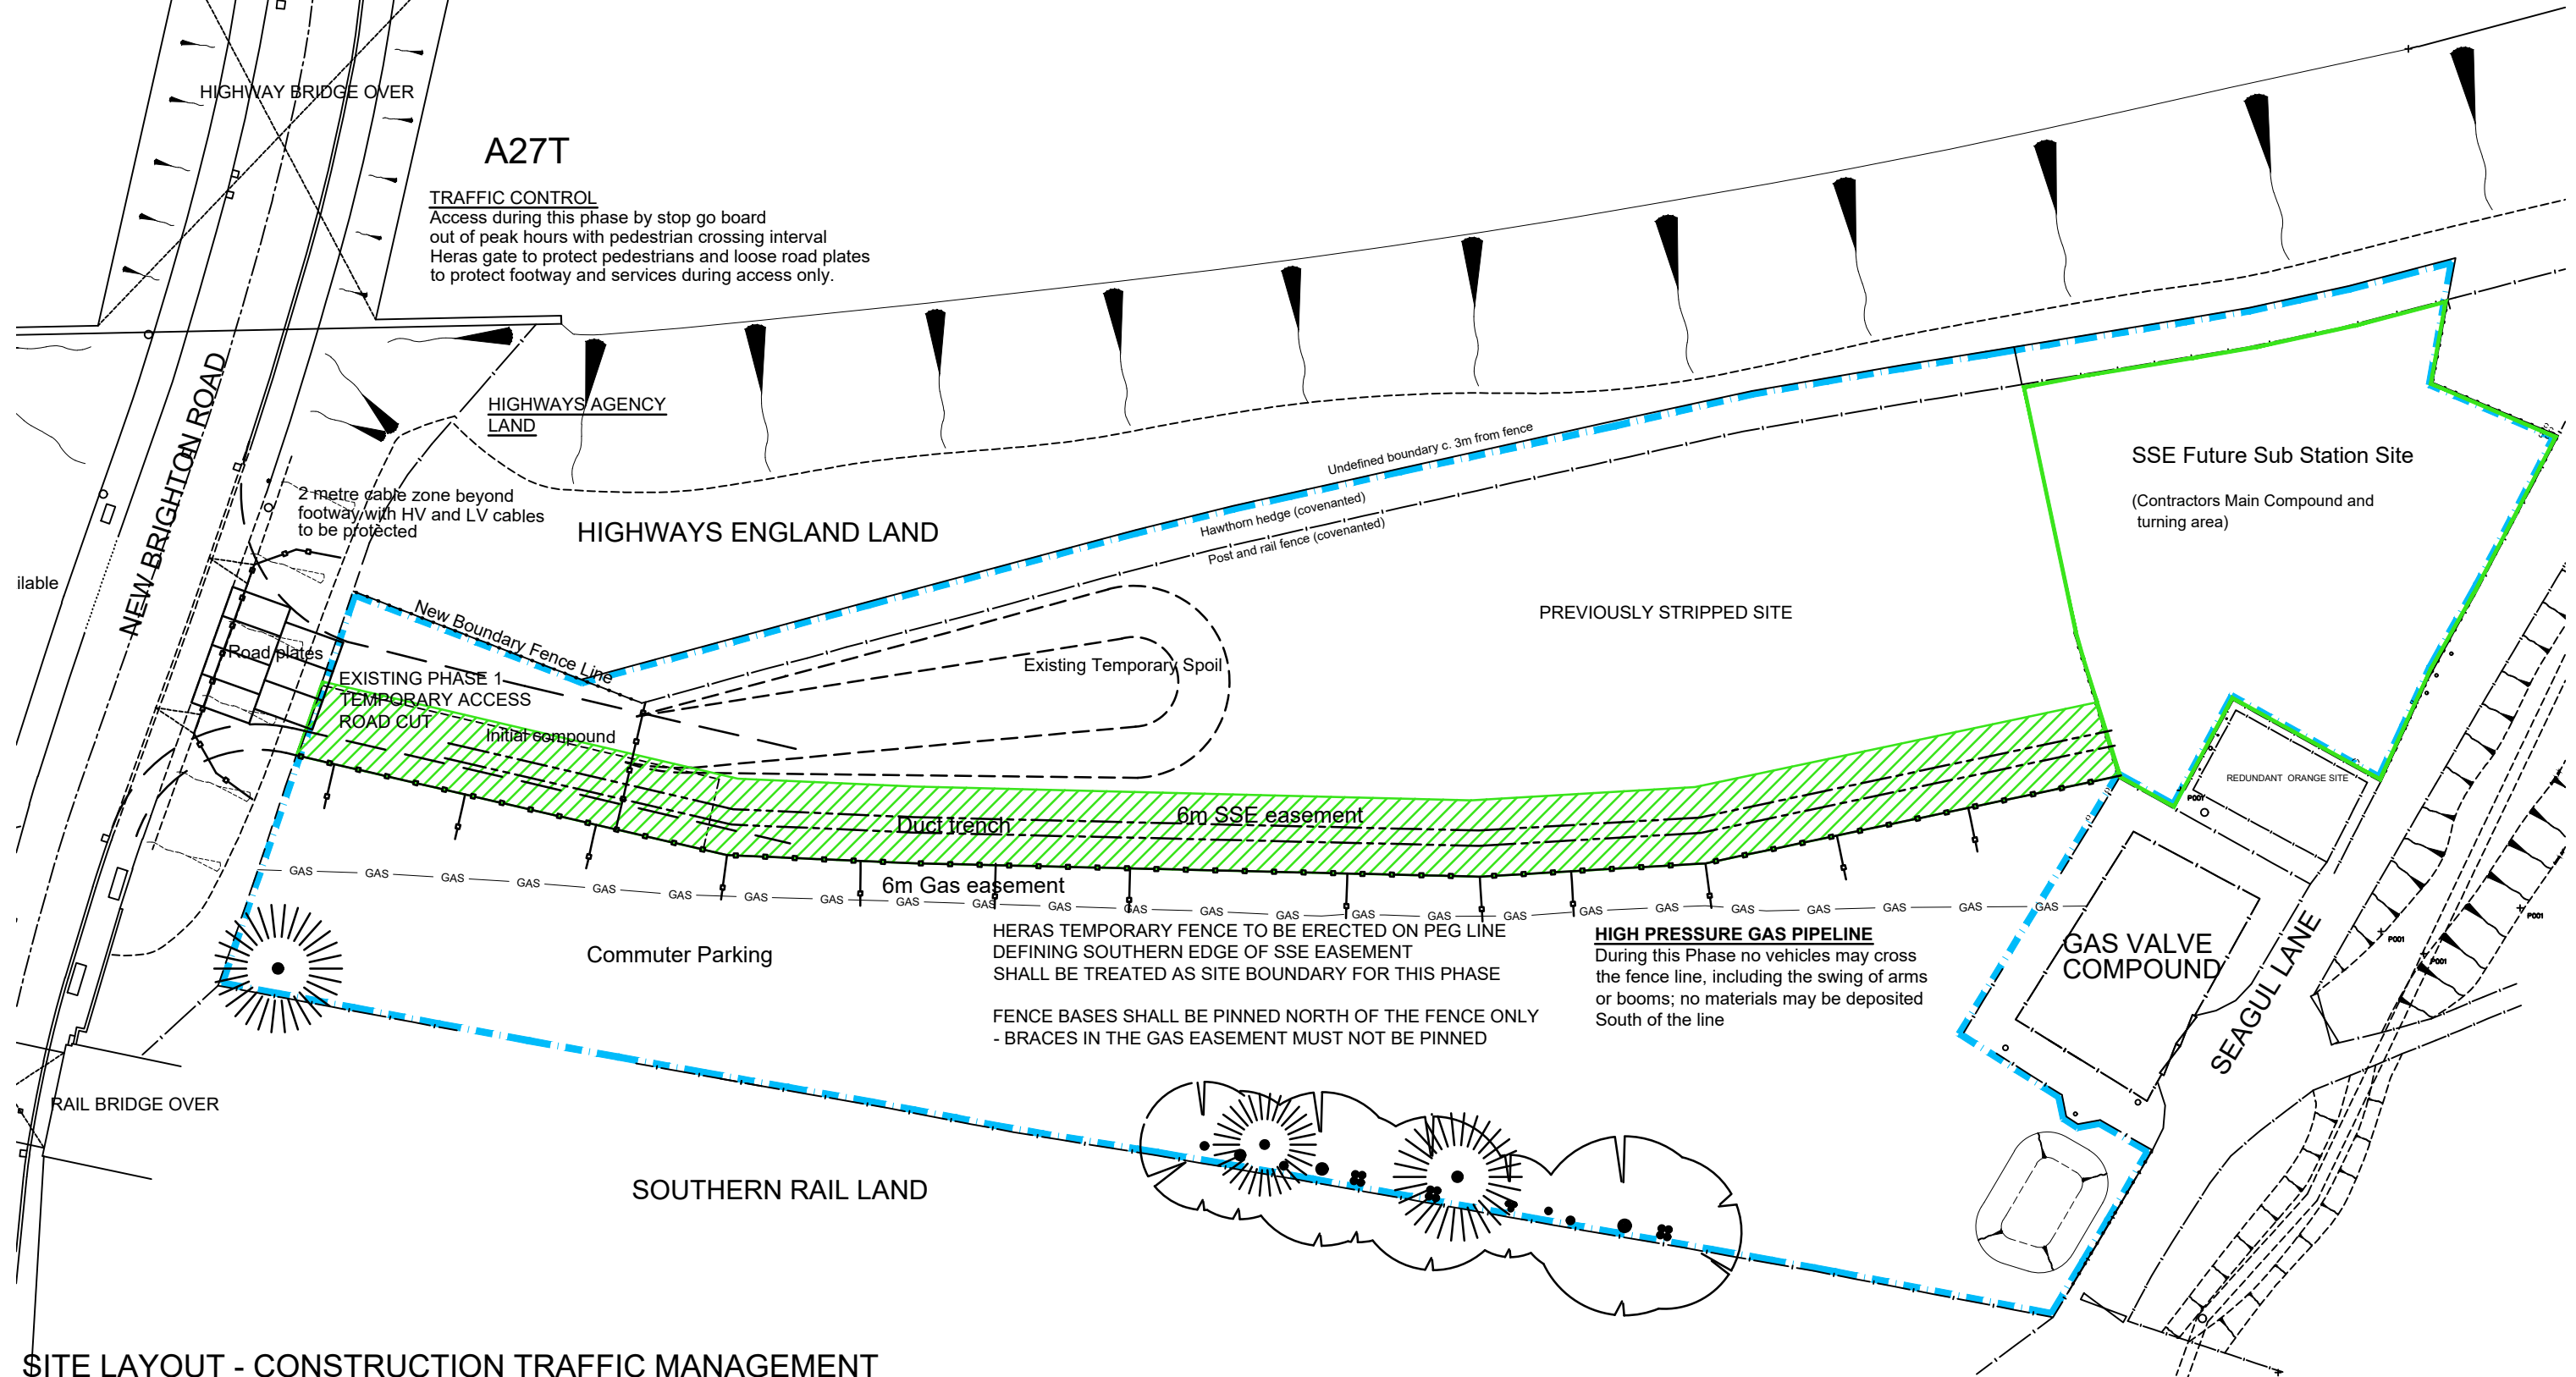

SITE LAYOUT - CONSTRUCTION TRAFFIC MANAGEMENT
PHASE 2 - CONDITION 3

MARCH 2021 1:500
CAD file name: Interbridges Site - Traffic Management.dwg