
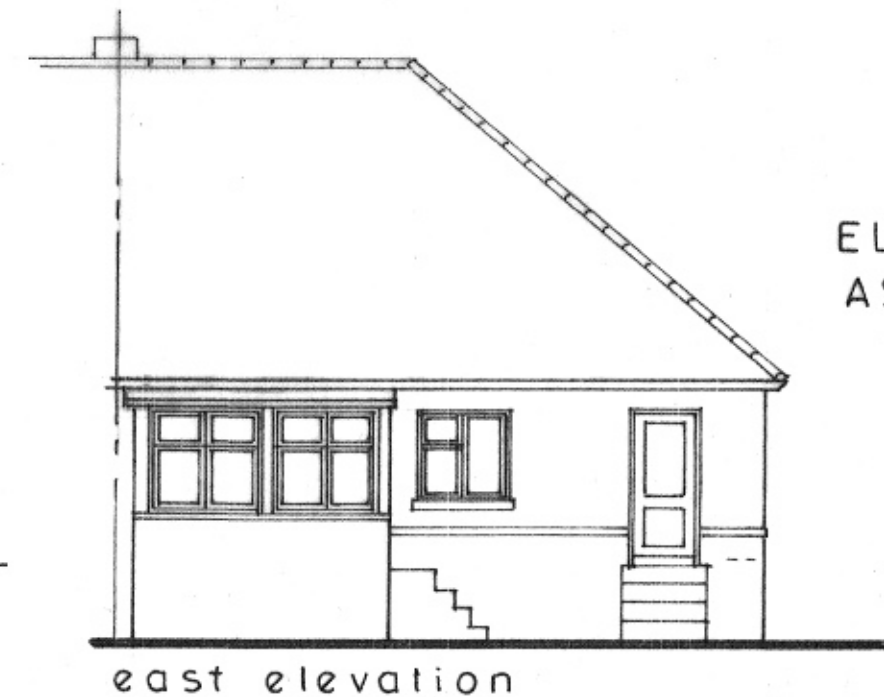
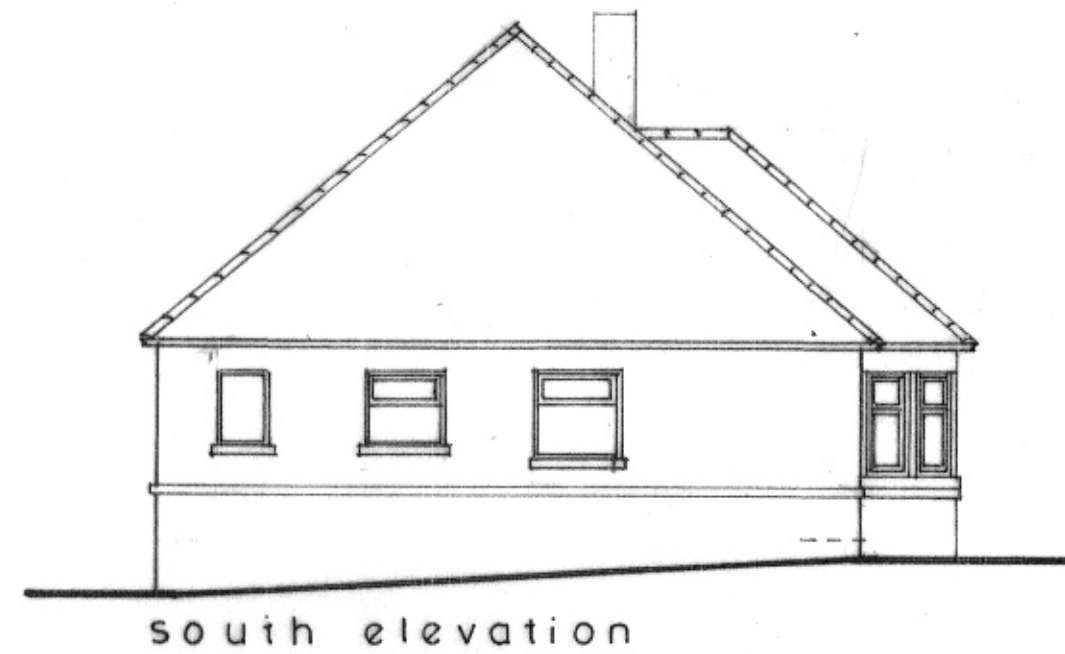
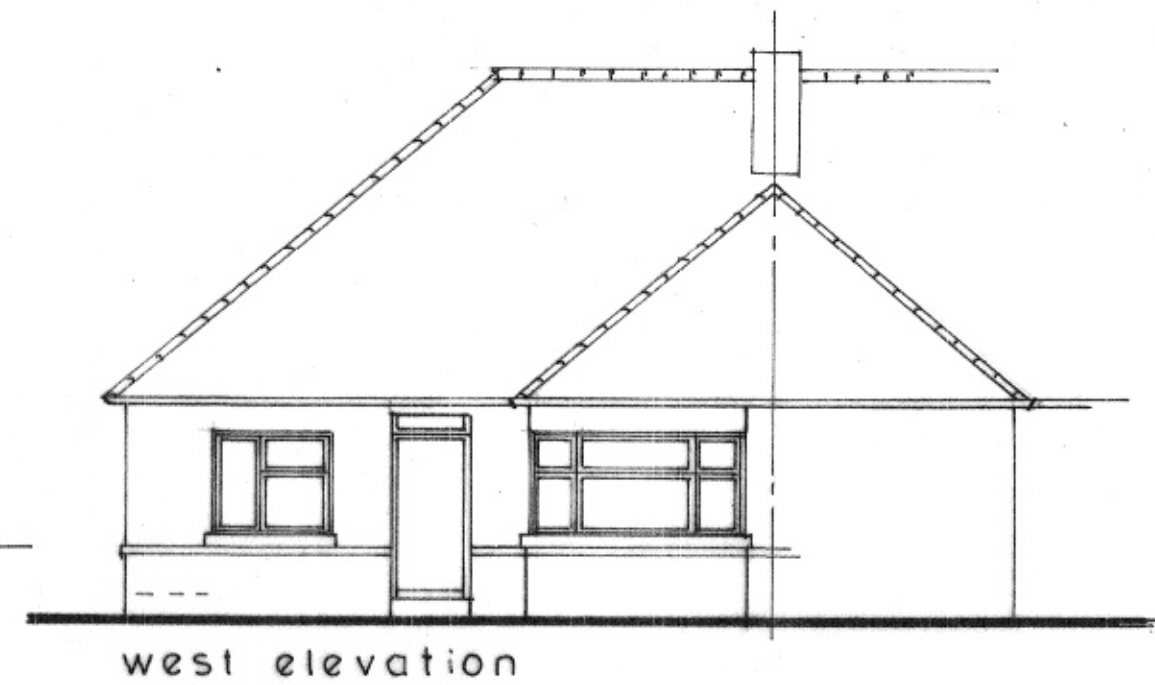
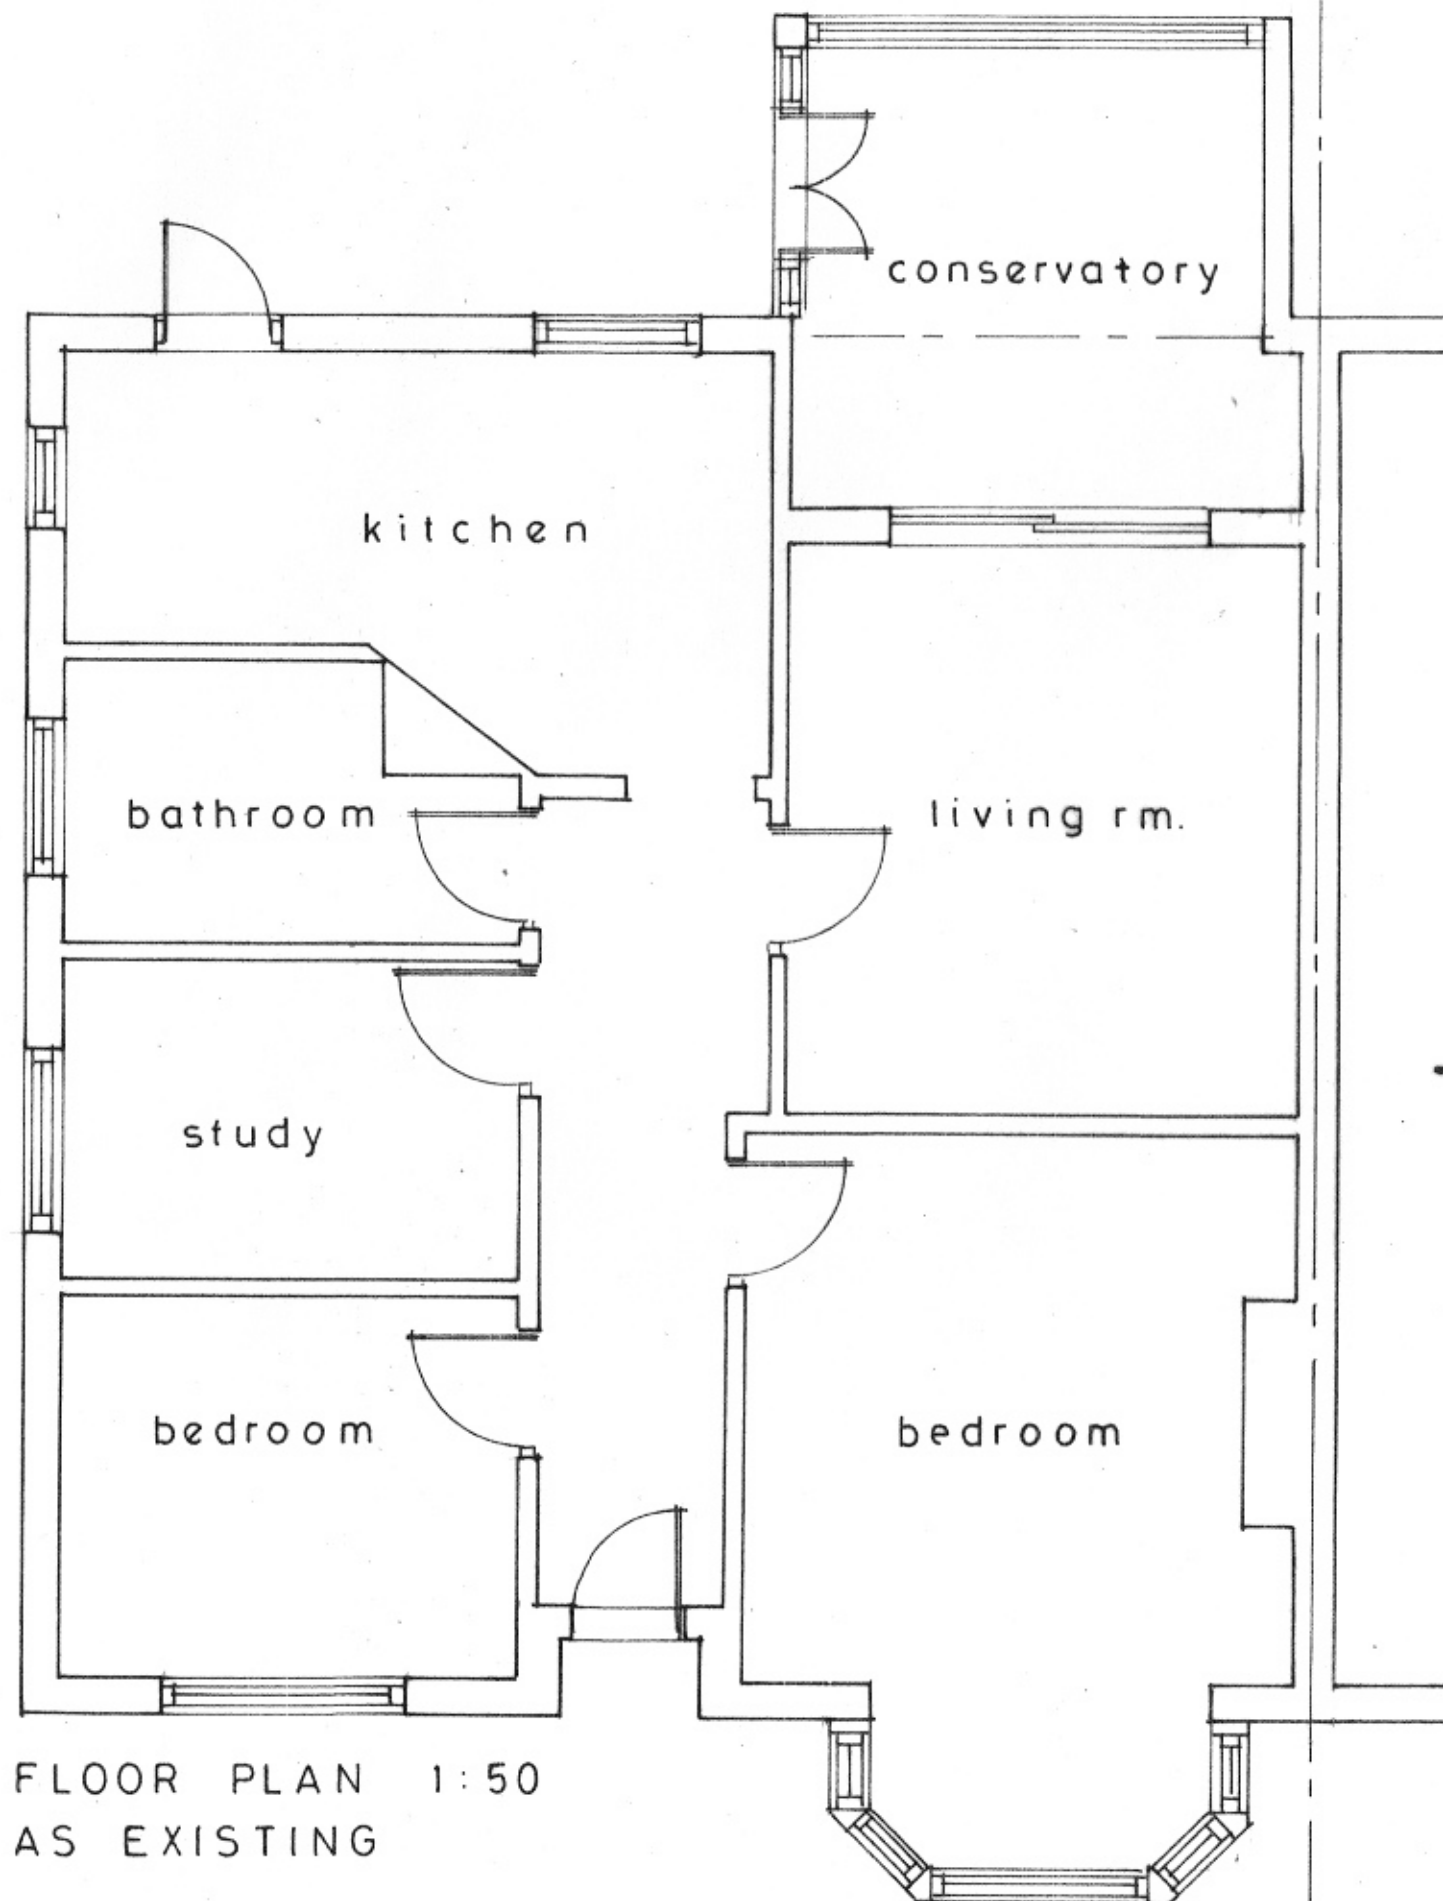


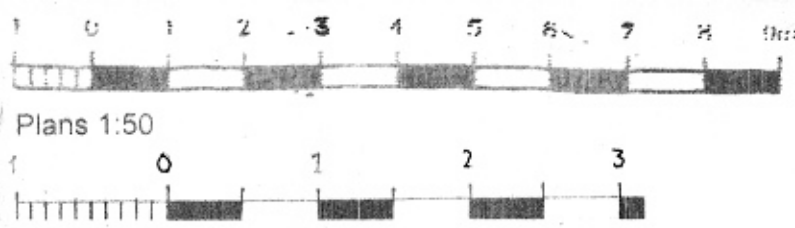

ELEVATIONS
AS EXISTING
1:100