


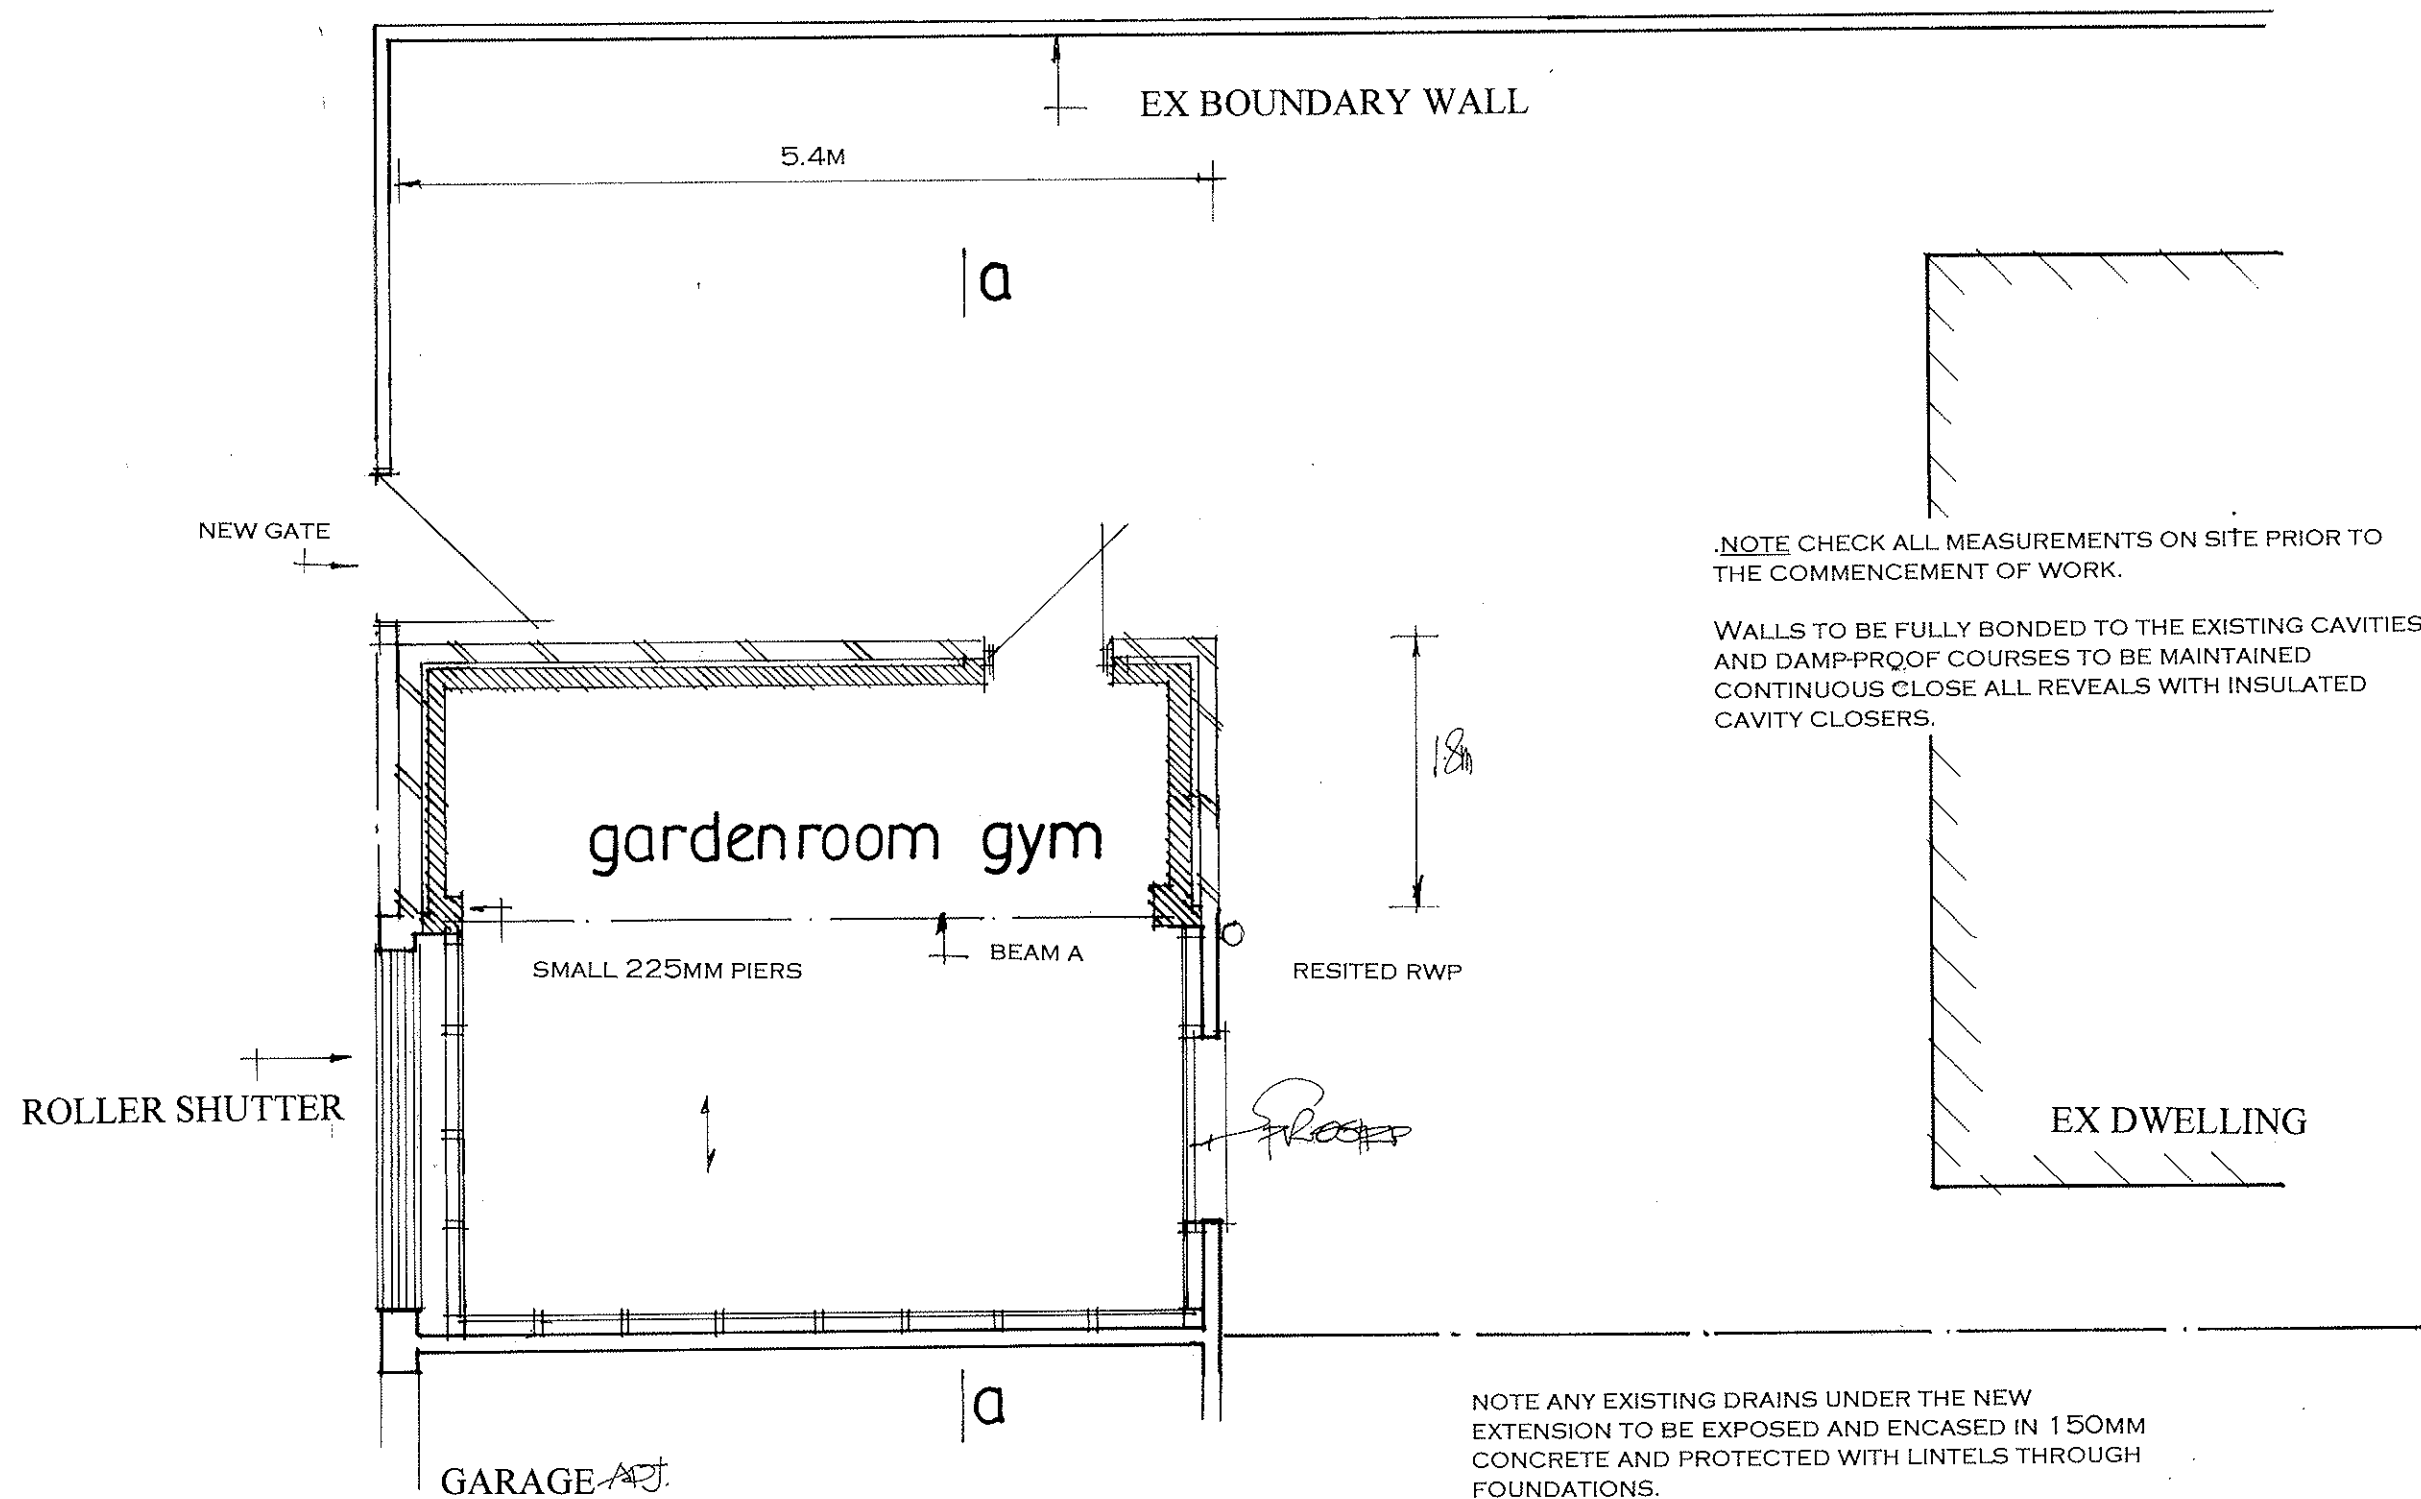

PLANS TO BE READ IN CONJUNCTION WITH THE ENGINEER'S CALCULATIONS AND DETAILS FOR NEW BEAM A SIZE/PADSTONES/FOUNDATIONS ETC. ENCASE STEEL IN 12.5MM FIRELINE BOARDING.

**ALTS & ADDS TO EX GARAGE TO FORM GARDEN ROOM/GYM
36, OSPREY DRIVE, HAYLING ISLAND, HANTS.
FOR MR & MRS S. HICKMAN.**

PROPOSED LAYOUT

PETER J. WALKER
ISLAND DESIGN
182 SEAFRONT, HAYLING ISLAND, HANTS
PO11 9AN
TEL 02392467571

date feb 20
scale 1:50

AMENDED 10/21