


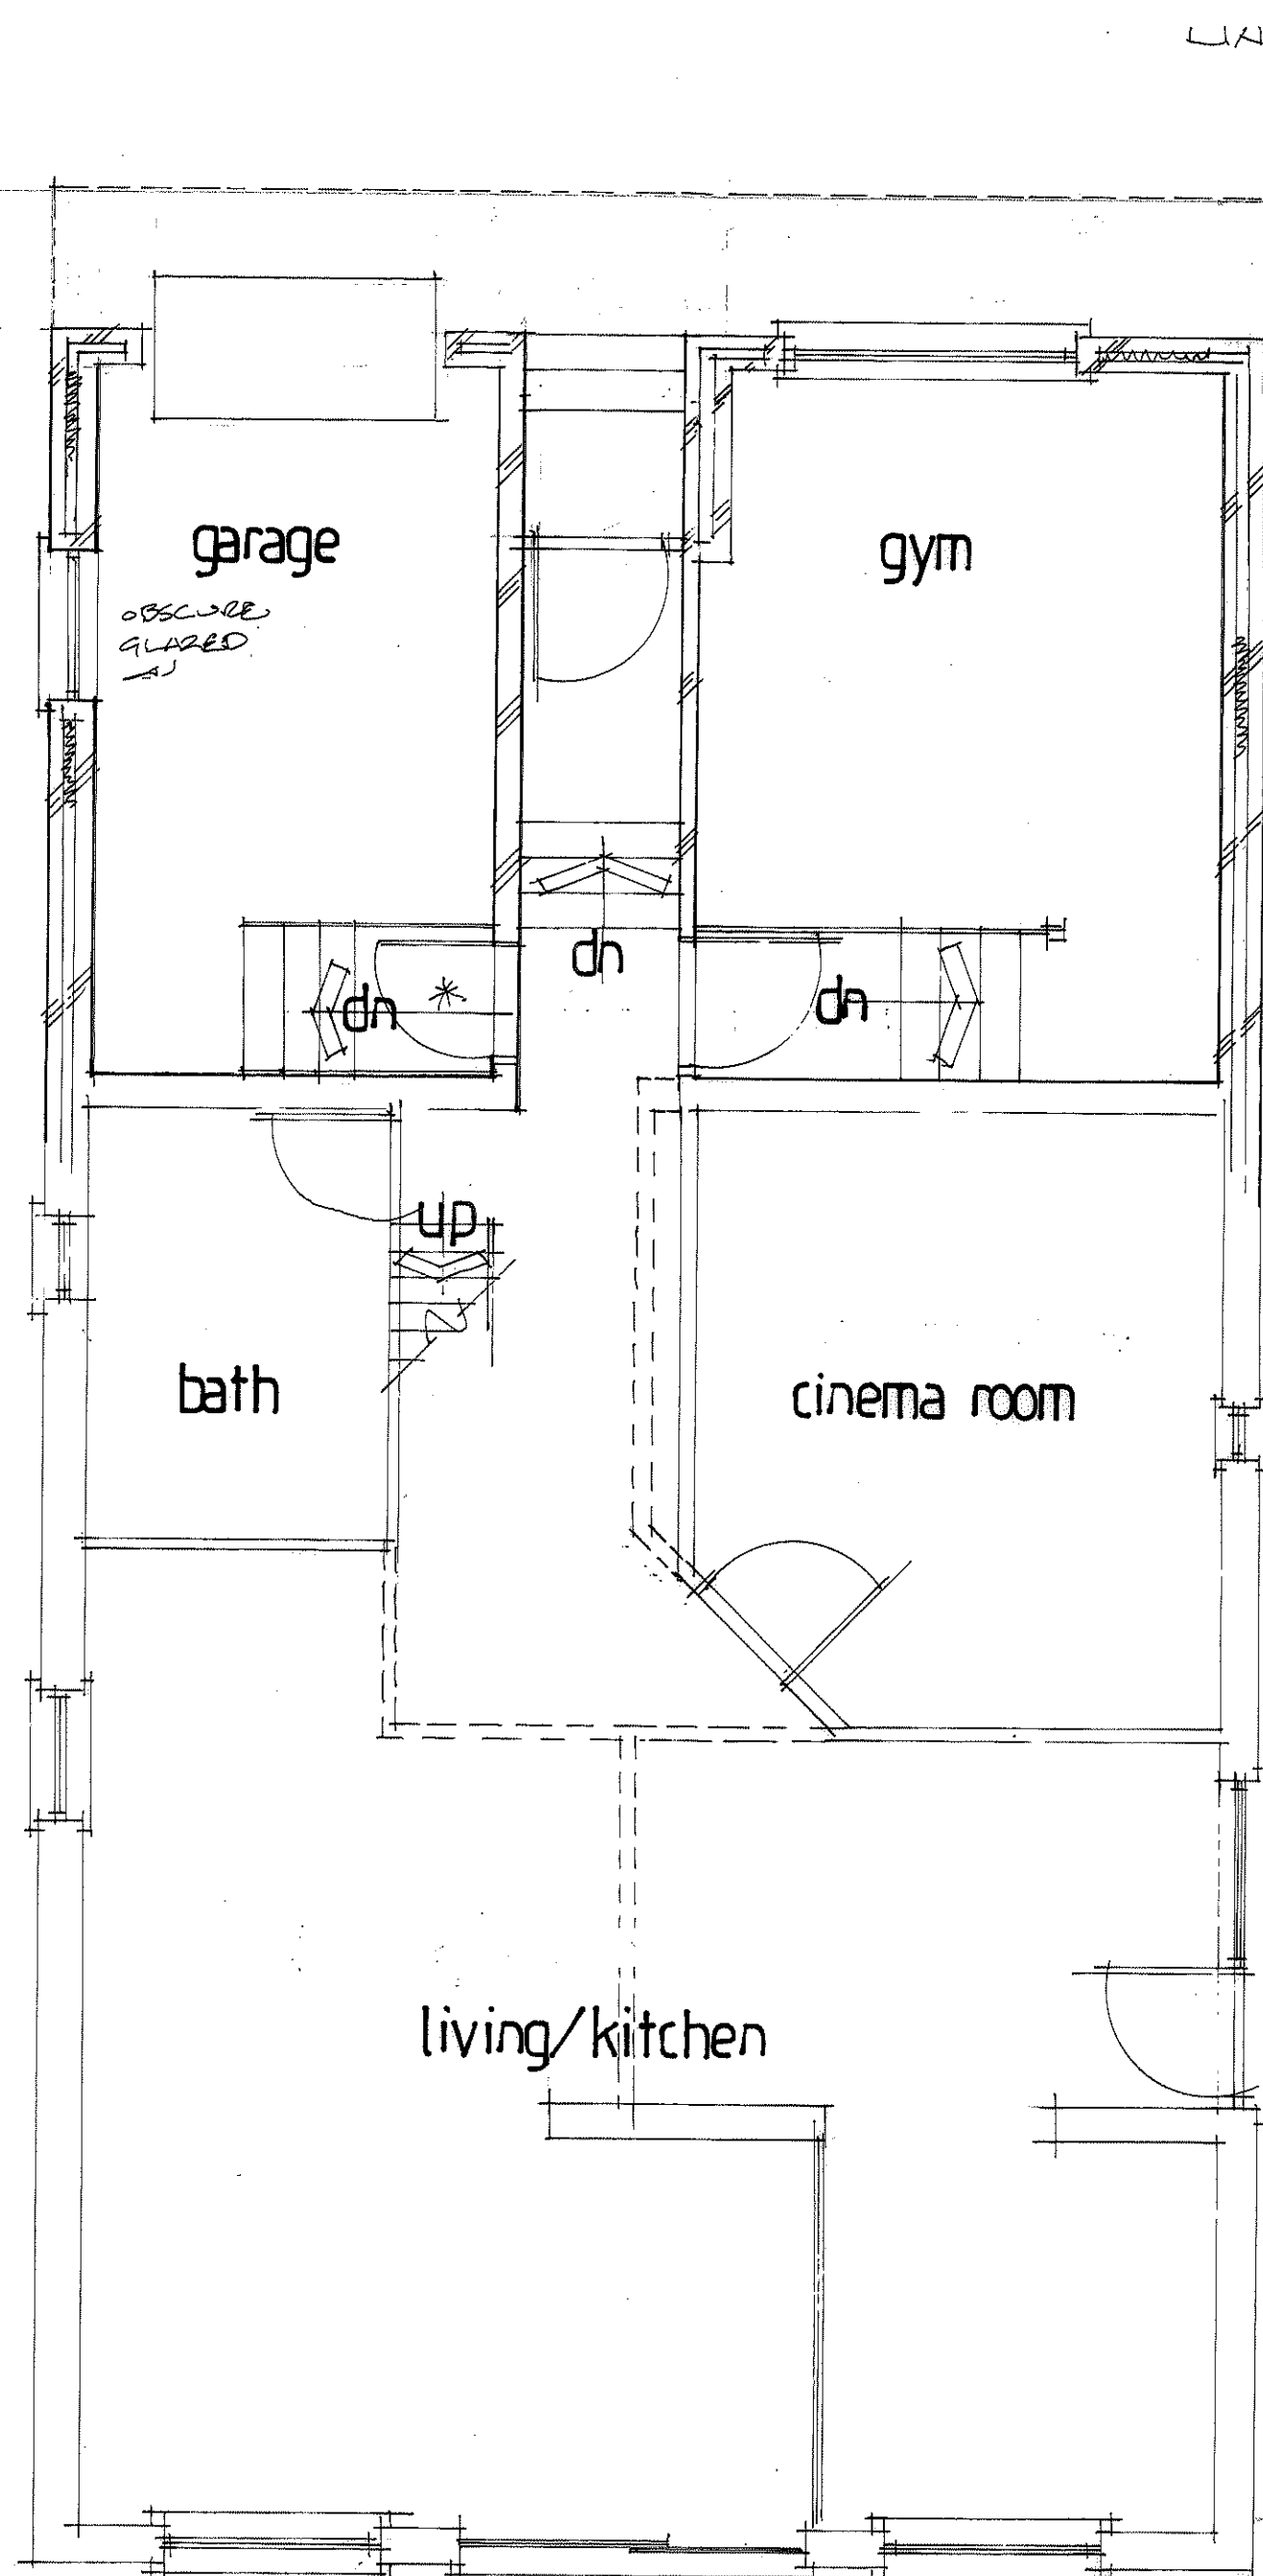
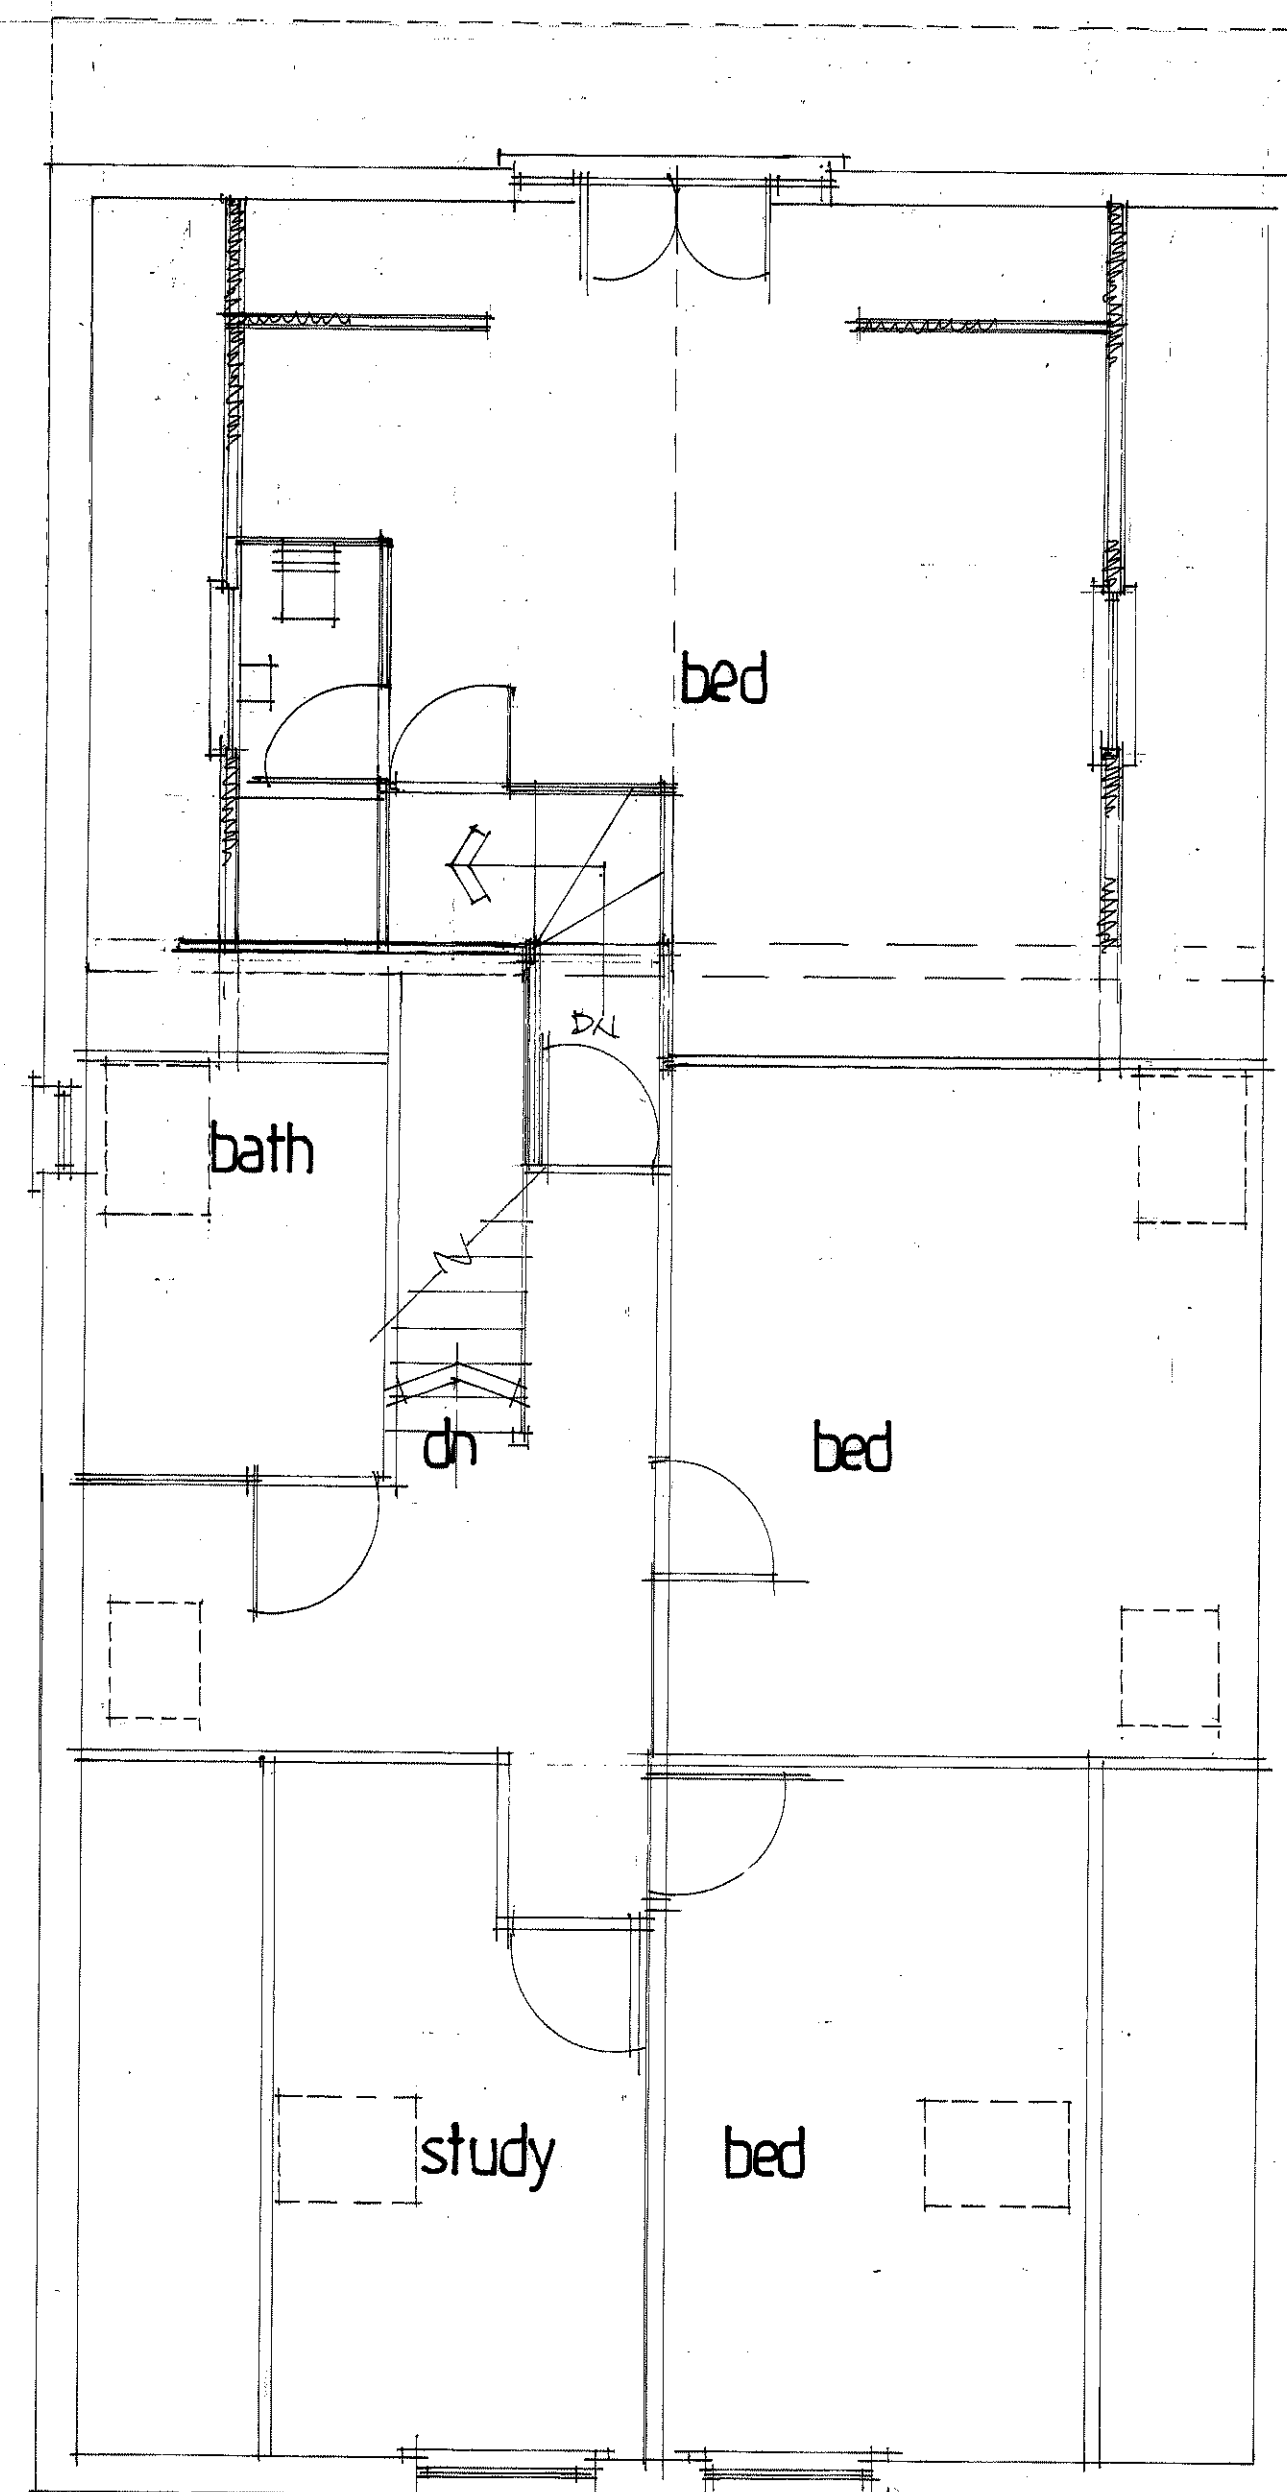


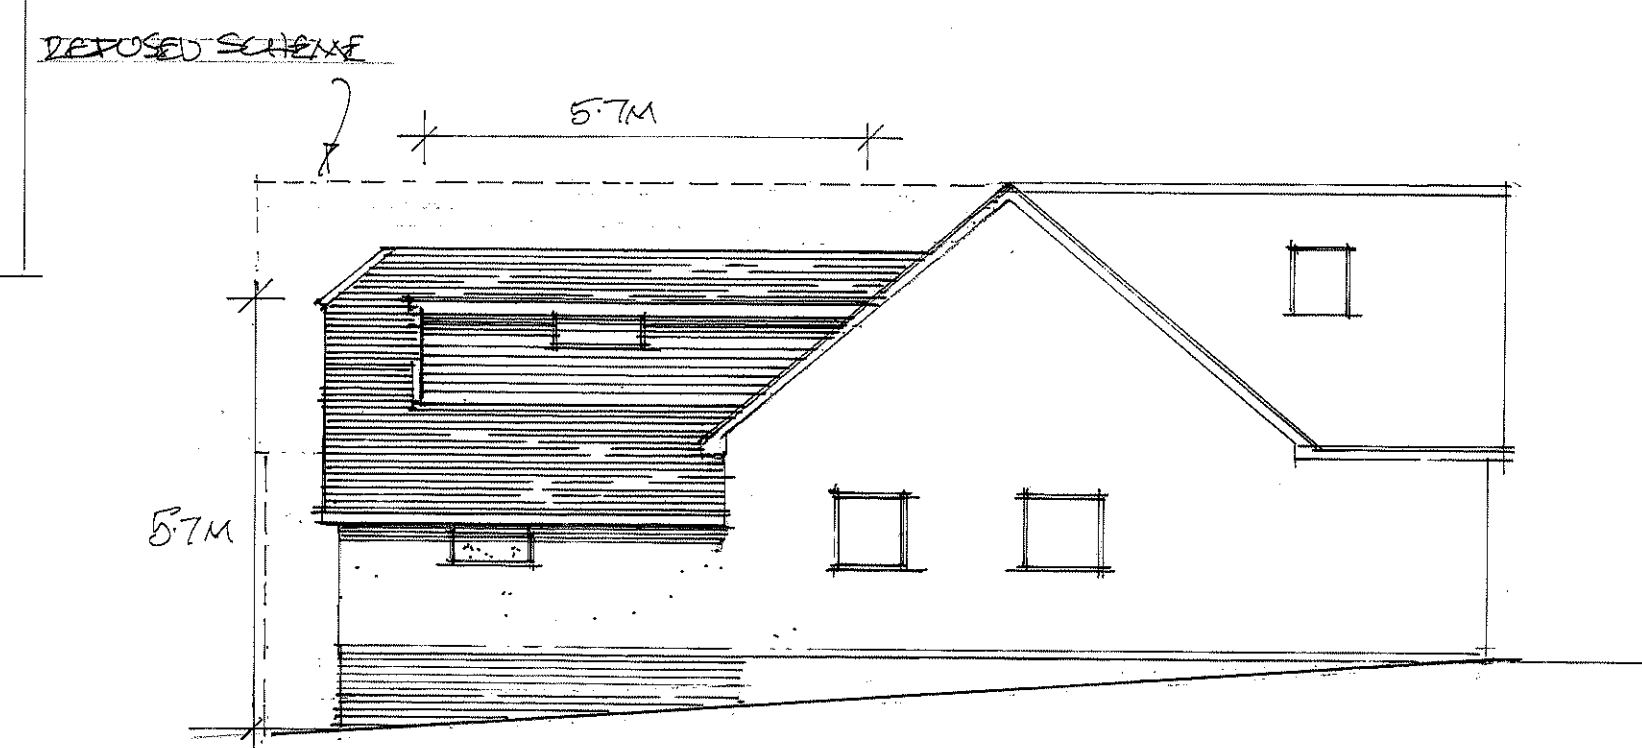


ground floor

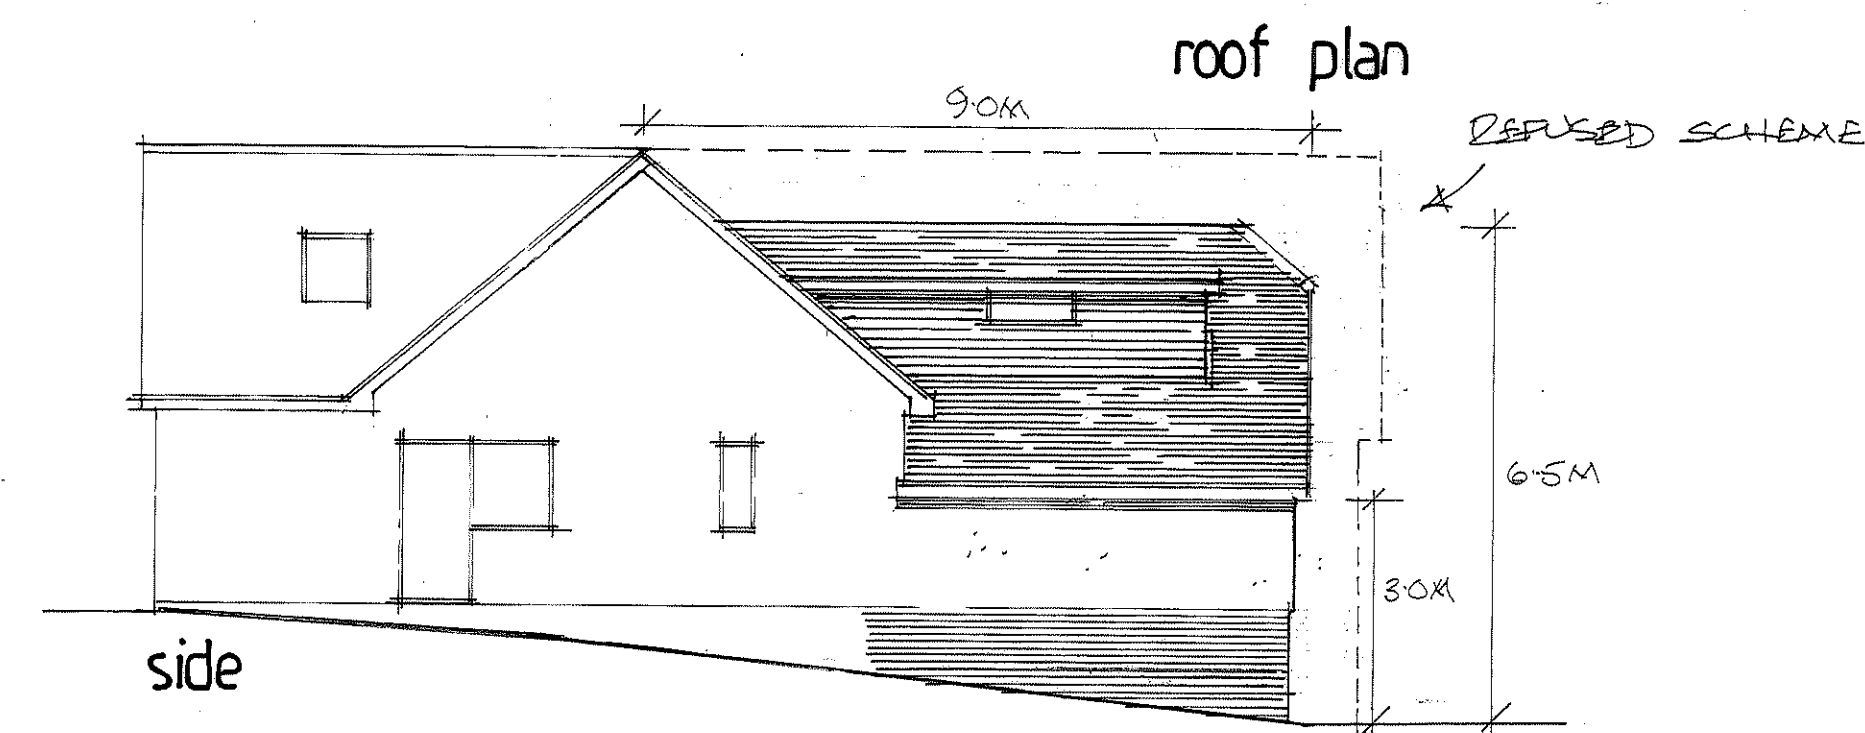

first floor

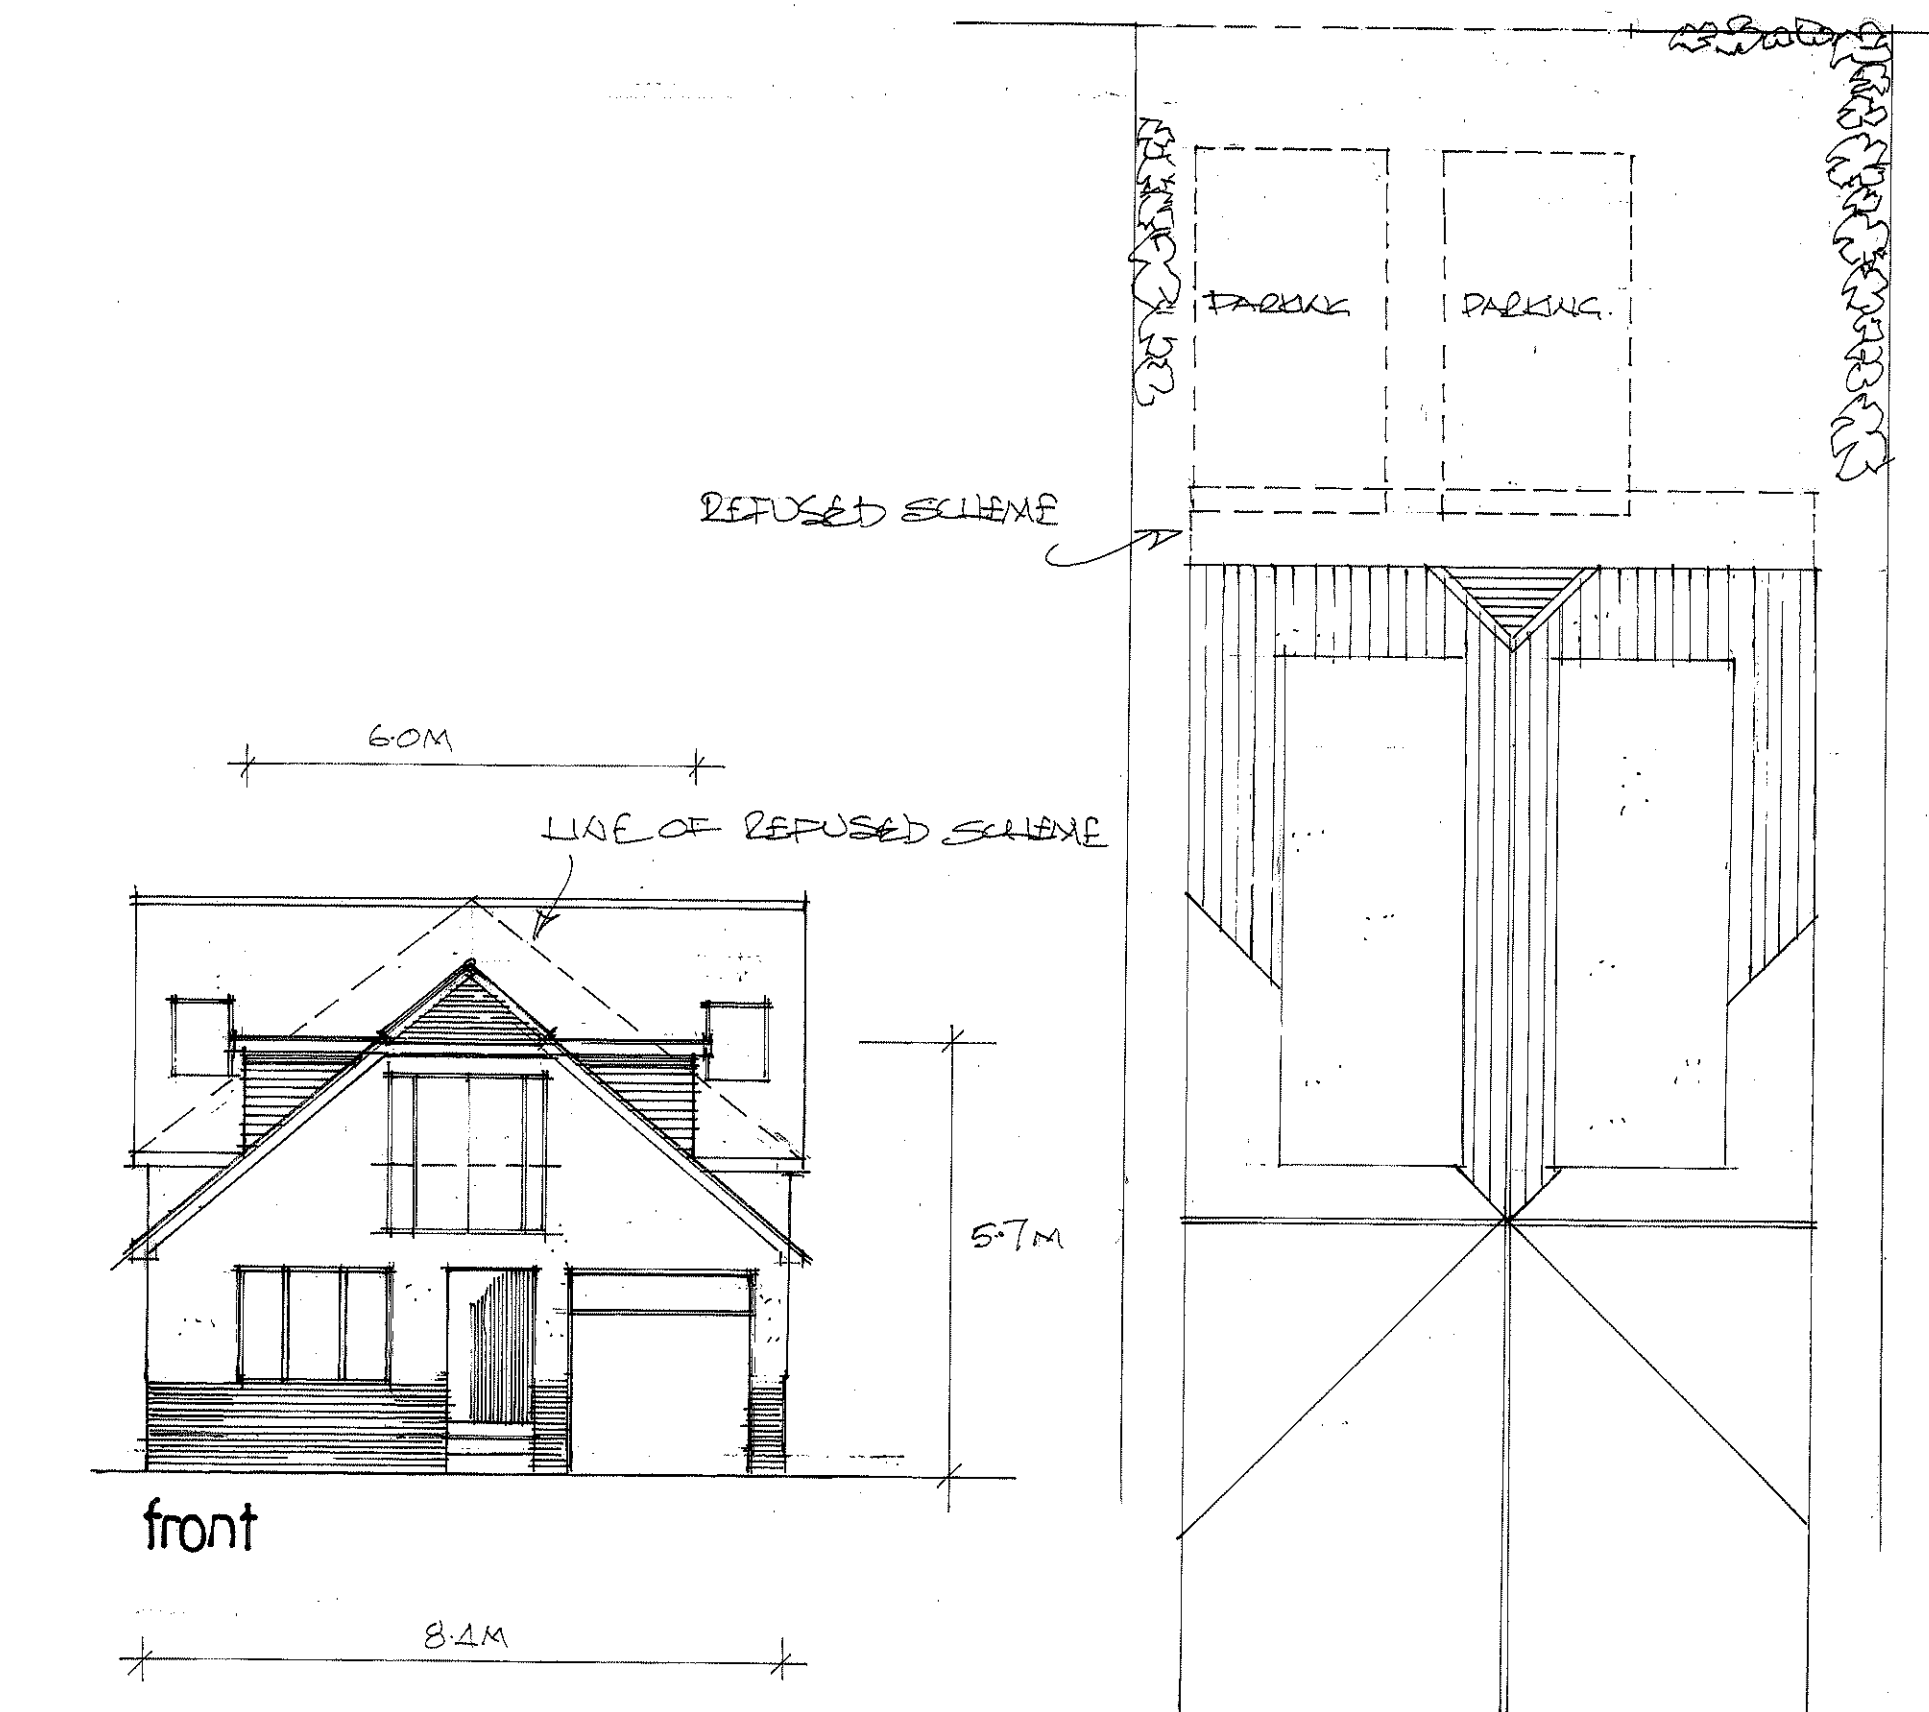

side

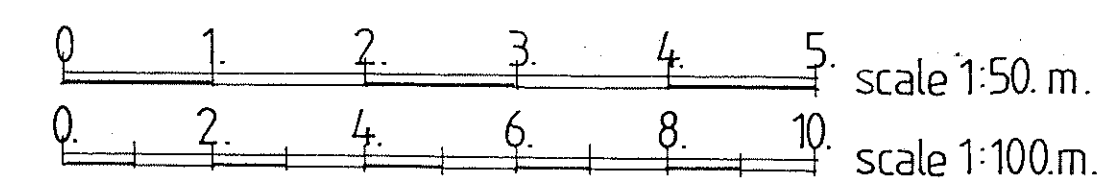

This drawing and the information provided is the property of Thorns Young Architectural and shall not be copied whole, in part, or used for any other purpose without written permission from the company.

Principal Contractor is to ensure all materials and workmanship complies with Regulation 7 of the Building Regulations whether or not specifically stated on these drawings. It is the Principal Contractor's duty to ensure all works on site are approved by an appointed Building Control body.

Principal Contractor is to ensure dimensions are taken on site before procurement of any materials works proceeding. Structural members are not to be ordered scaling from this drawing.

Principal Contractor to ensure full compliance with the amended CDM Regulations (2015) if the project requires.

This drawing, unless noted, does not represent compliance with the Party Wall Act 1996 and if required, all agreements are to be in place before works commence.

It is the Principal Contractor's responsibility to ensure Planning/Building Control approvals are in place prior to works commencing. Should works commence prior to relevant approvals Thorns Young Architectural accepts no responsibility.

Do not scale from this drawing except for the purpose of Local Authority Planning department.

E	JAN 23	Planning amendments
D	20/22	Planning amendments
C	20/22	Planning amendments
B	20/22	Planning amendments
A	MAY 21	Planning amendments
Date	Revision	

© copyright
THORNS YOUNG
ARCHITECTURAL
THORNS-YOUNG LTD
CHARTERED BUILDING CONSULTANTS
Website: www.thornsyoun.co.uk
Fareham 21 Middle Road
Park Gate SO31 7GH
Tel: (01329) 888 322
Portsmouth 232 London Road
North End PO2 9JQ
Tel: (02392) 672 883

Client
MR. R. TURNER

Job Title
4, PRINCE ROAD
WIDEY
WATERLOOVILLE

Drawing Title
PROPOSED PLANS
AND ELEVATIONS.

Scale 1:50 + 1:100

Date APRIL 21 Drawn by CMK

Drg. No. 5072:21:2 Rev. 1