

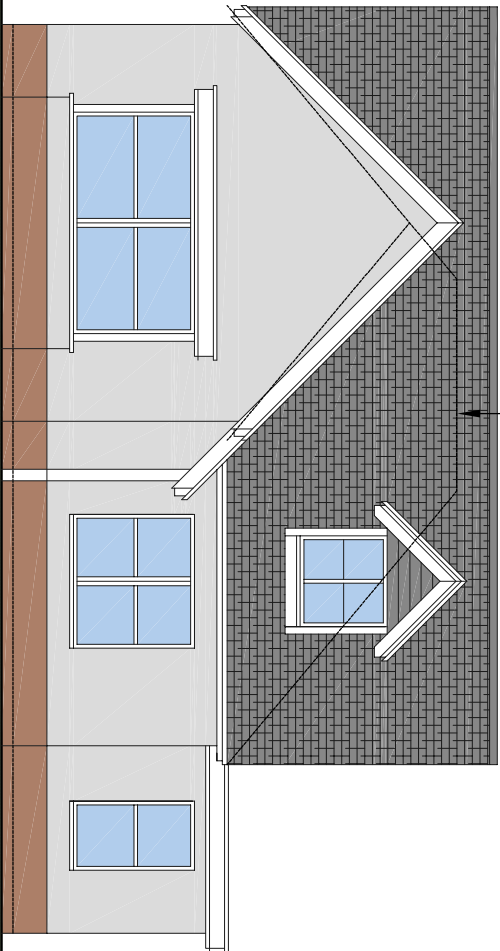
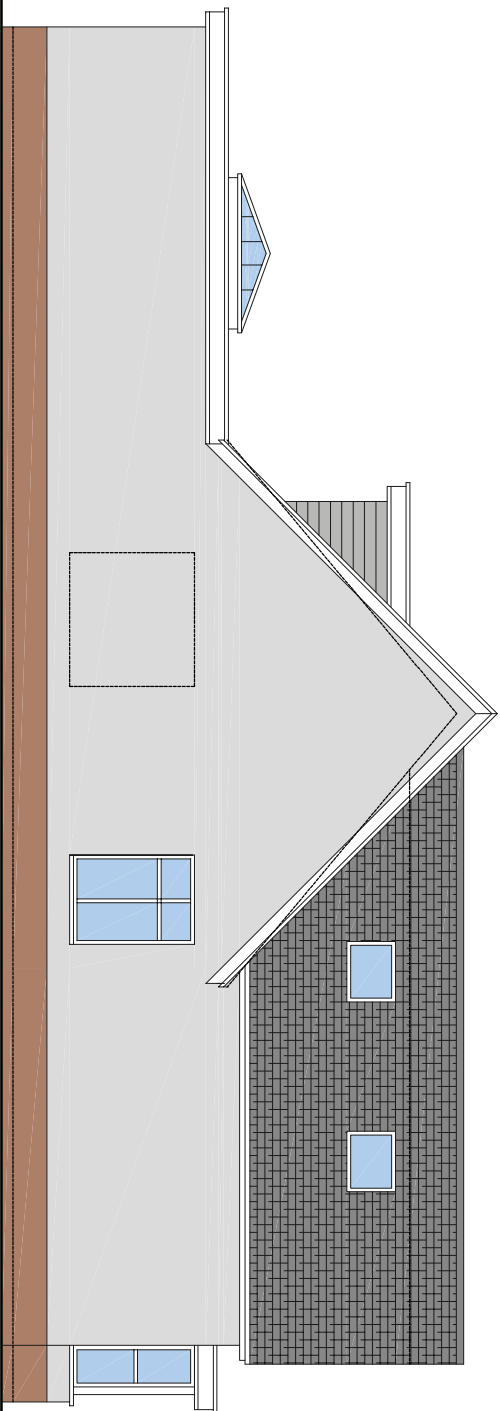


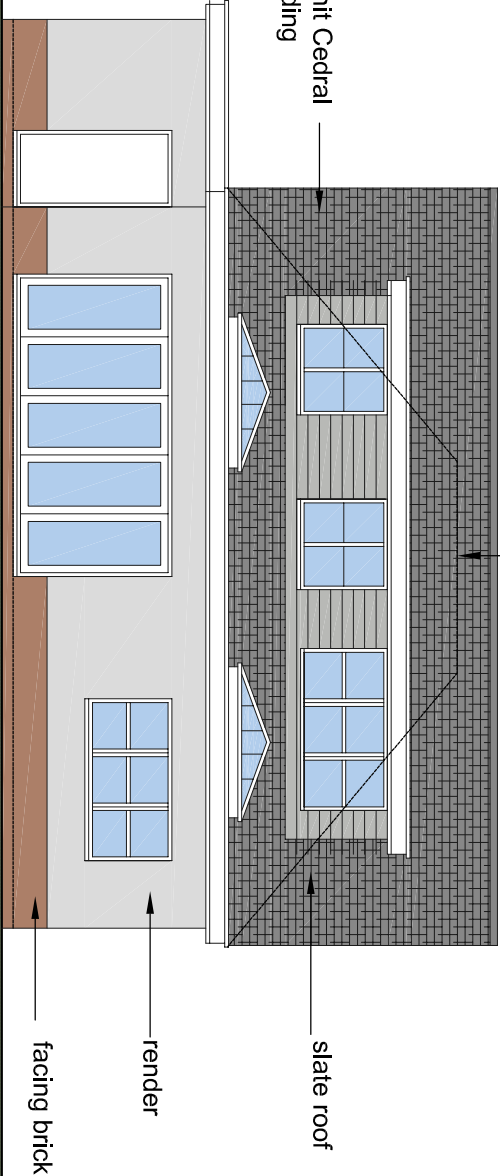

Side

Front

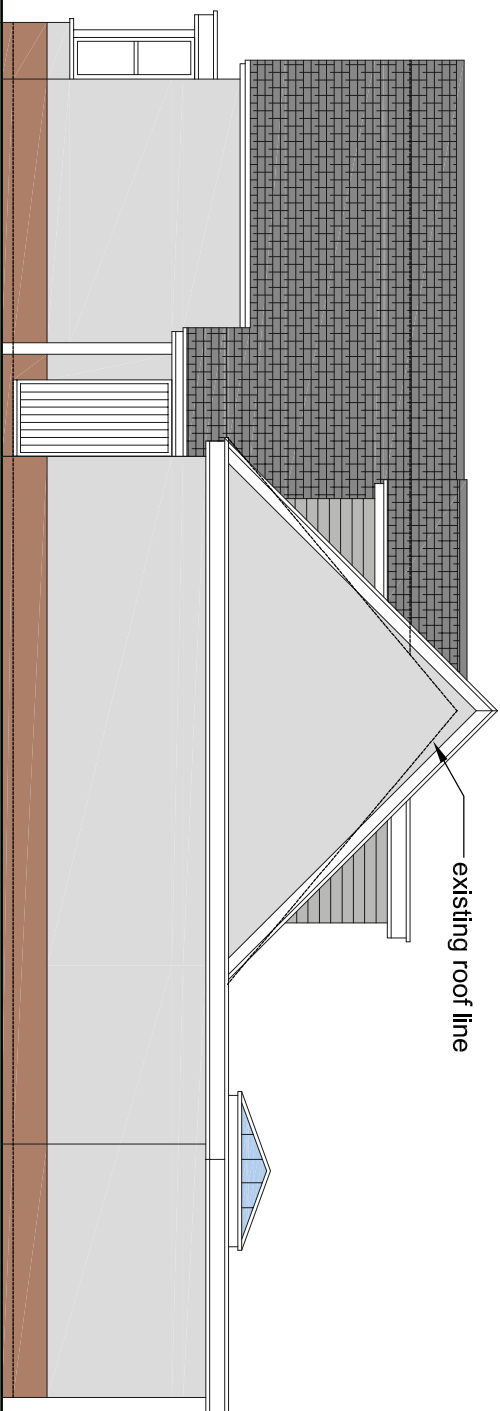

Side

Rear

PROJECT

Proposed Alterations to
Cladys Avenue, Cowplain

CLIENT

Mr & Mrs Harris

DWG TITLE

Elevations

PROJECT NO.

21007

DRAWING NO.

500


SCALE

1:100@A3

REV

A

SCALE BAR 1:100

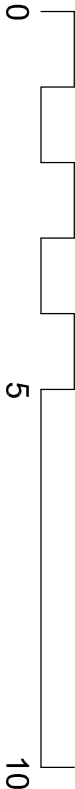

Rev	DESCRIPTION	Dwn / Date	Chk / Date
A	Notes added	mhw 03.03.21	-

This drawing is copyright and must not be disclosed to third parties without permission
Scaled dimensions are not to be used for construction

Wychwood
Thompsons Lane
Denmead
Hampshire
PO7 6NB

Tel: 01329 288911
Fax: 01329 221913
E-mail: admin@m2architecture.com

m2
architecture
architectural technologist