


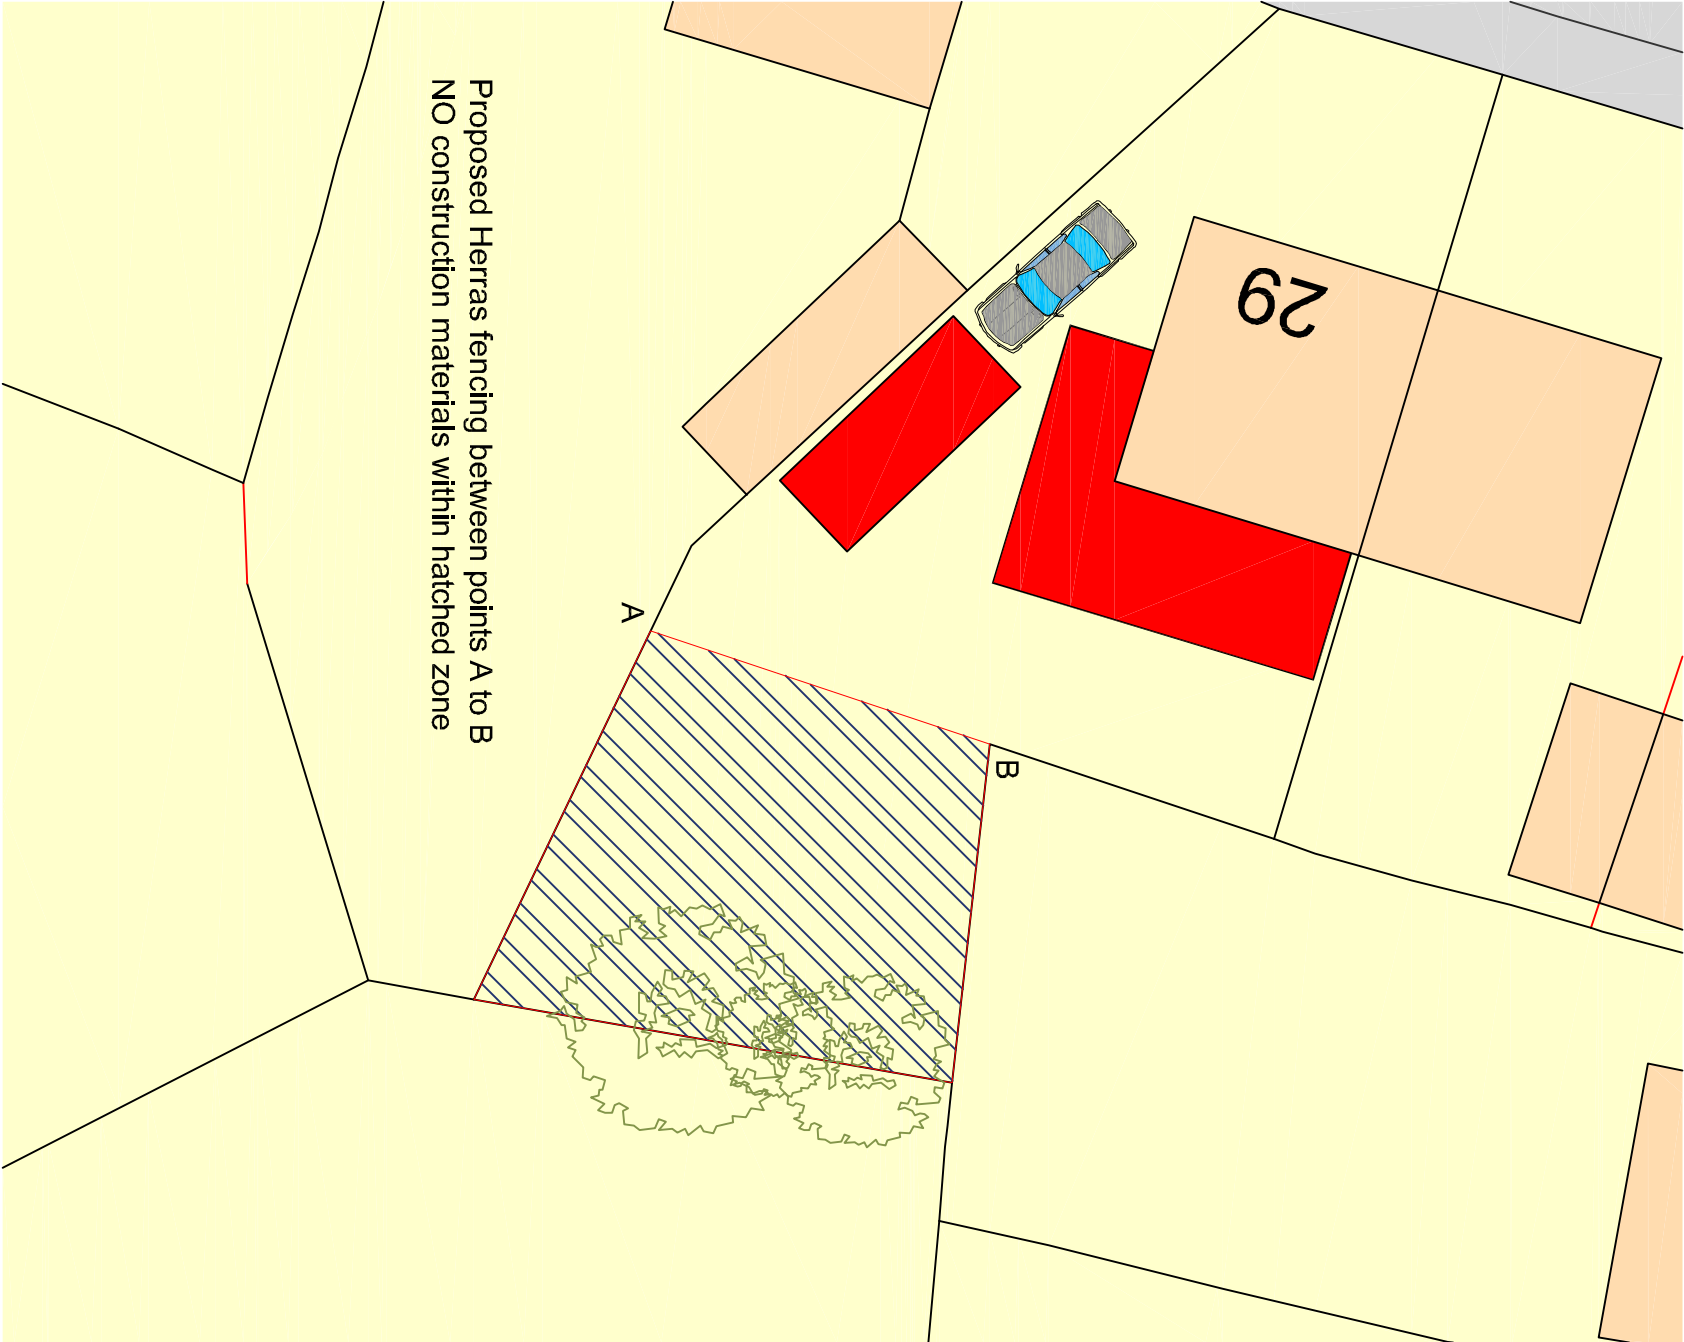

Revision	Decription	Date	DRAWN	

Project :

Mr & Mrs J Salmon
29 Milbeck Close
Cowplain
Hampshire

Drawing Title :

Proposed Single Storey Rear & Side
Extension and Detached Garage

Chris Flint Associates Ltd

CHARTERED SURVEYORS - PROJECT MANAGERS
DEVELOPMENT CONSULTANTS

Drawn By	Date	SHEET SIZE	Approved By	Date
CF	01/11/20	A3		

Drawing No.	Revision:	Scale:
CFA FULL T1		1-200

PLANNING

2 Emerald Close Waterlooville Hants PO7 8NZ
tel: 023 92 432484 fax: 023 92 358554
Email: chrisflintassociates@gmail.com