


NOT TO SCALE

EXISTING GROUND FLOOR

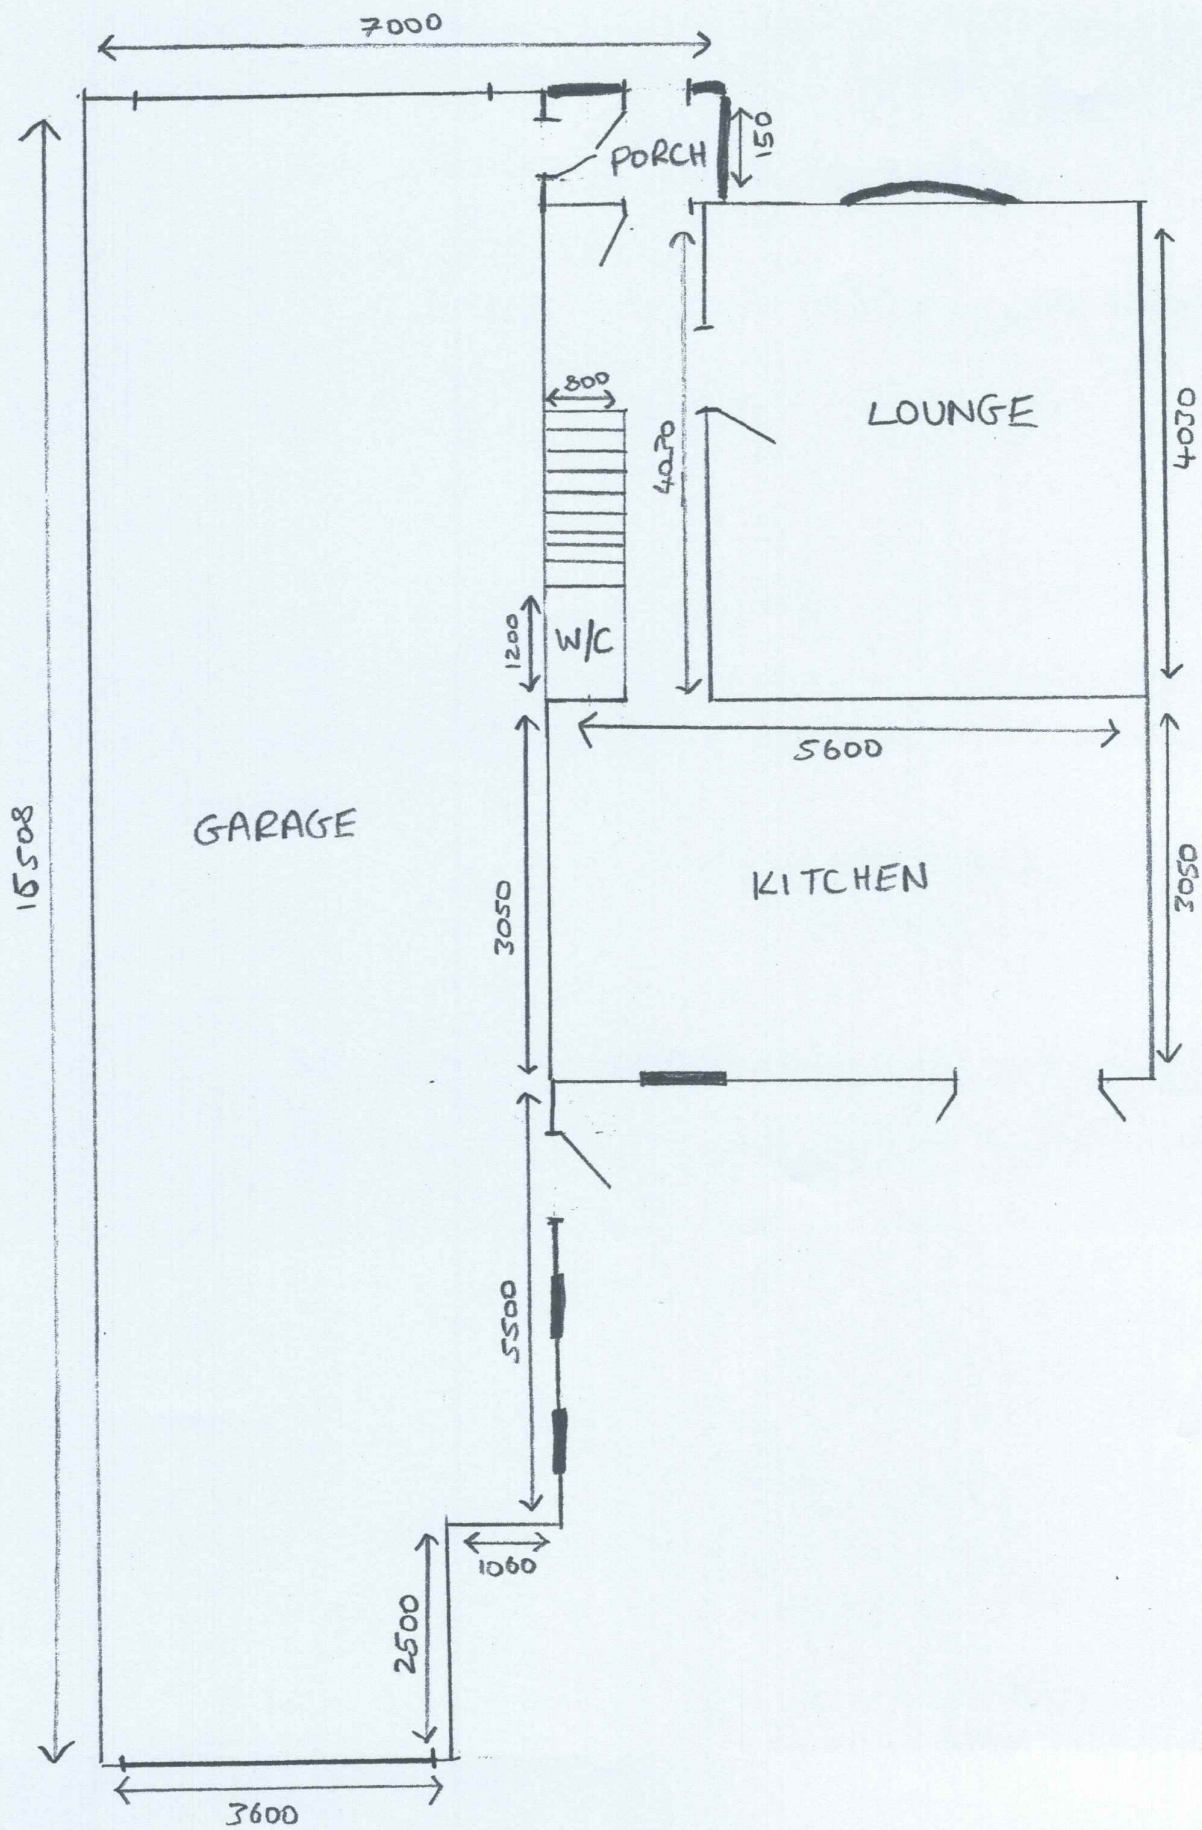

6 BATTENS WAY