


Planning

NORTH
(Proposed as Existing)

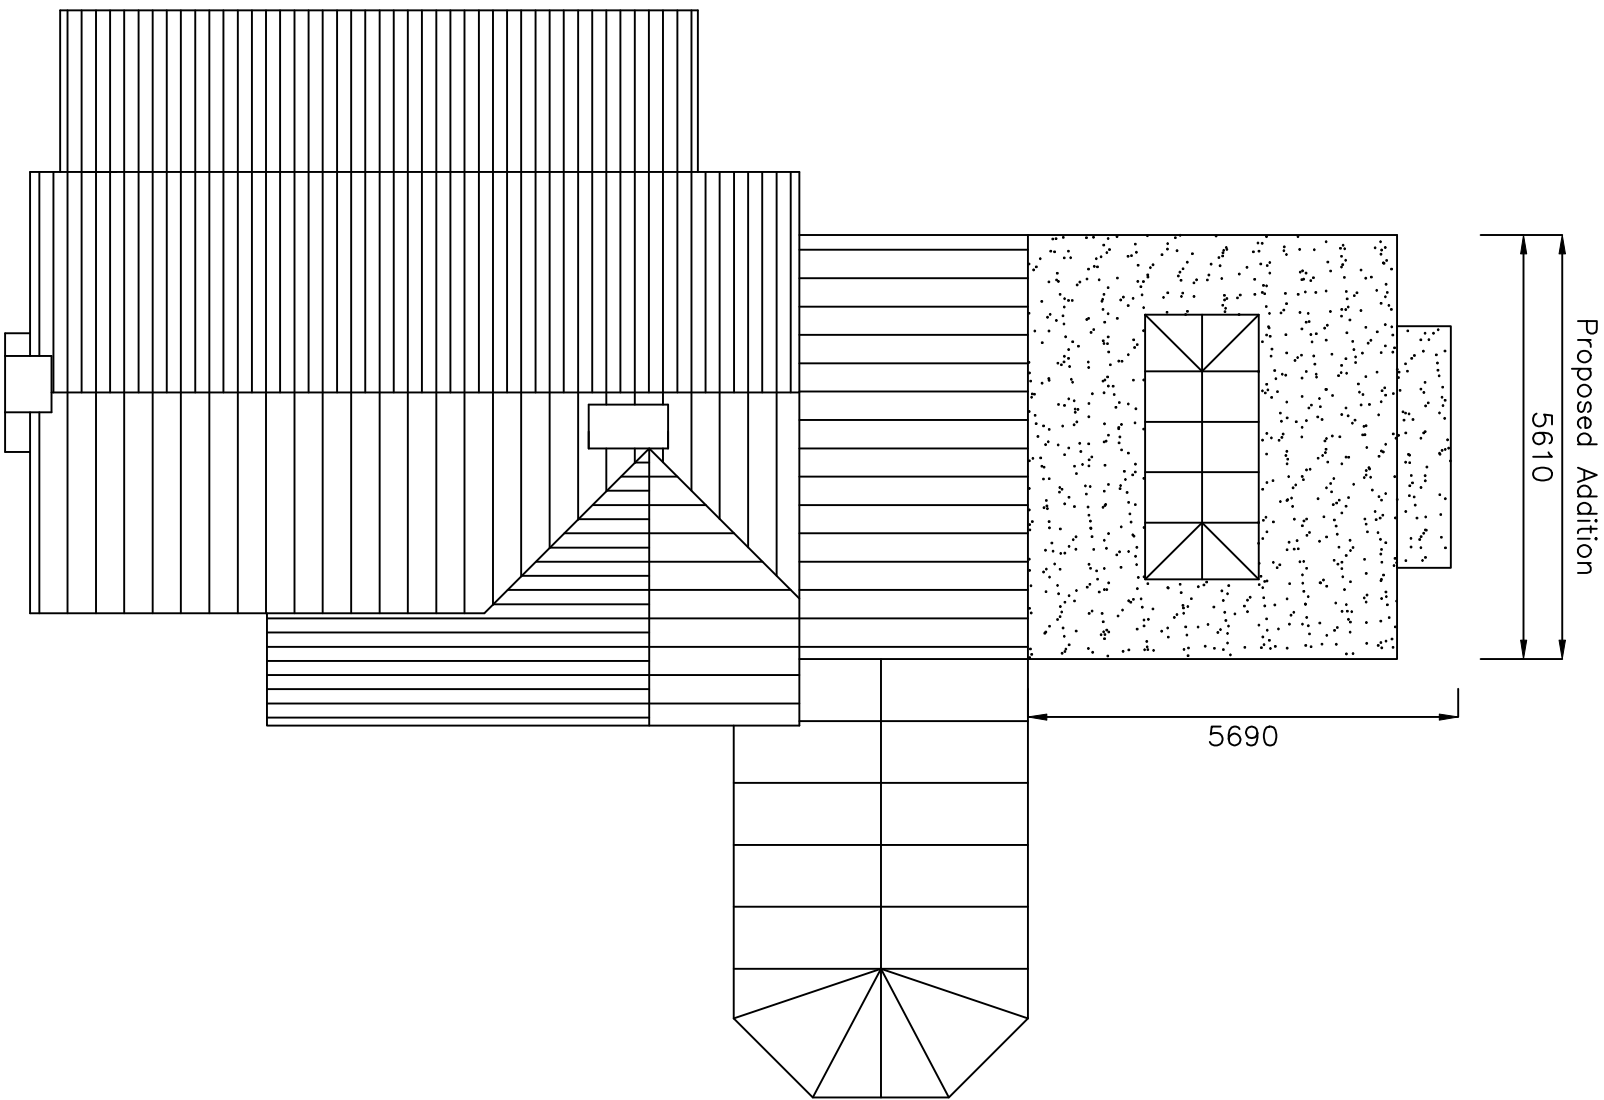

ROOF Proposed

ROOF PLAN PROPOSED

Revisions

- a) Note/Date/Initial
- b)
- c)
- d)



Critchley Architecture And Design Ltd.
Contact: 02392 474 919 | info@caad.online
The Old Brewery, 15E South Street, Havant, PO9 1BU



10m

20m

30m

40m

140 London Road
Waterlooville
PO7 5ST

Scale A1=1:50, A3=1:100
Drawn JHL/MHC
Date 25/09/2020

20076-4030