




CAD

Critchley Architecture And Design Ltd.
Contact: 02392 474 919 | info@caad.online
The Old Brewery, 15E South Street, Havant, PO9 1BU

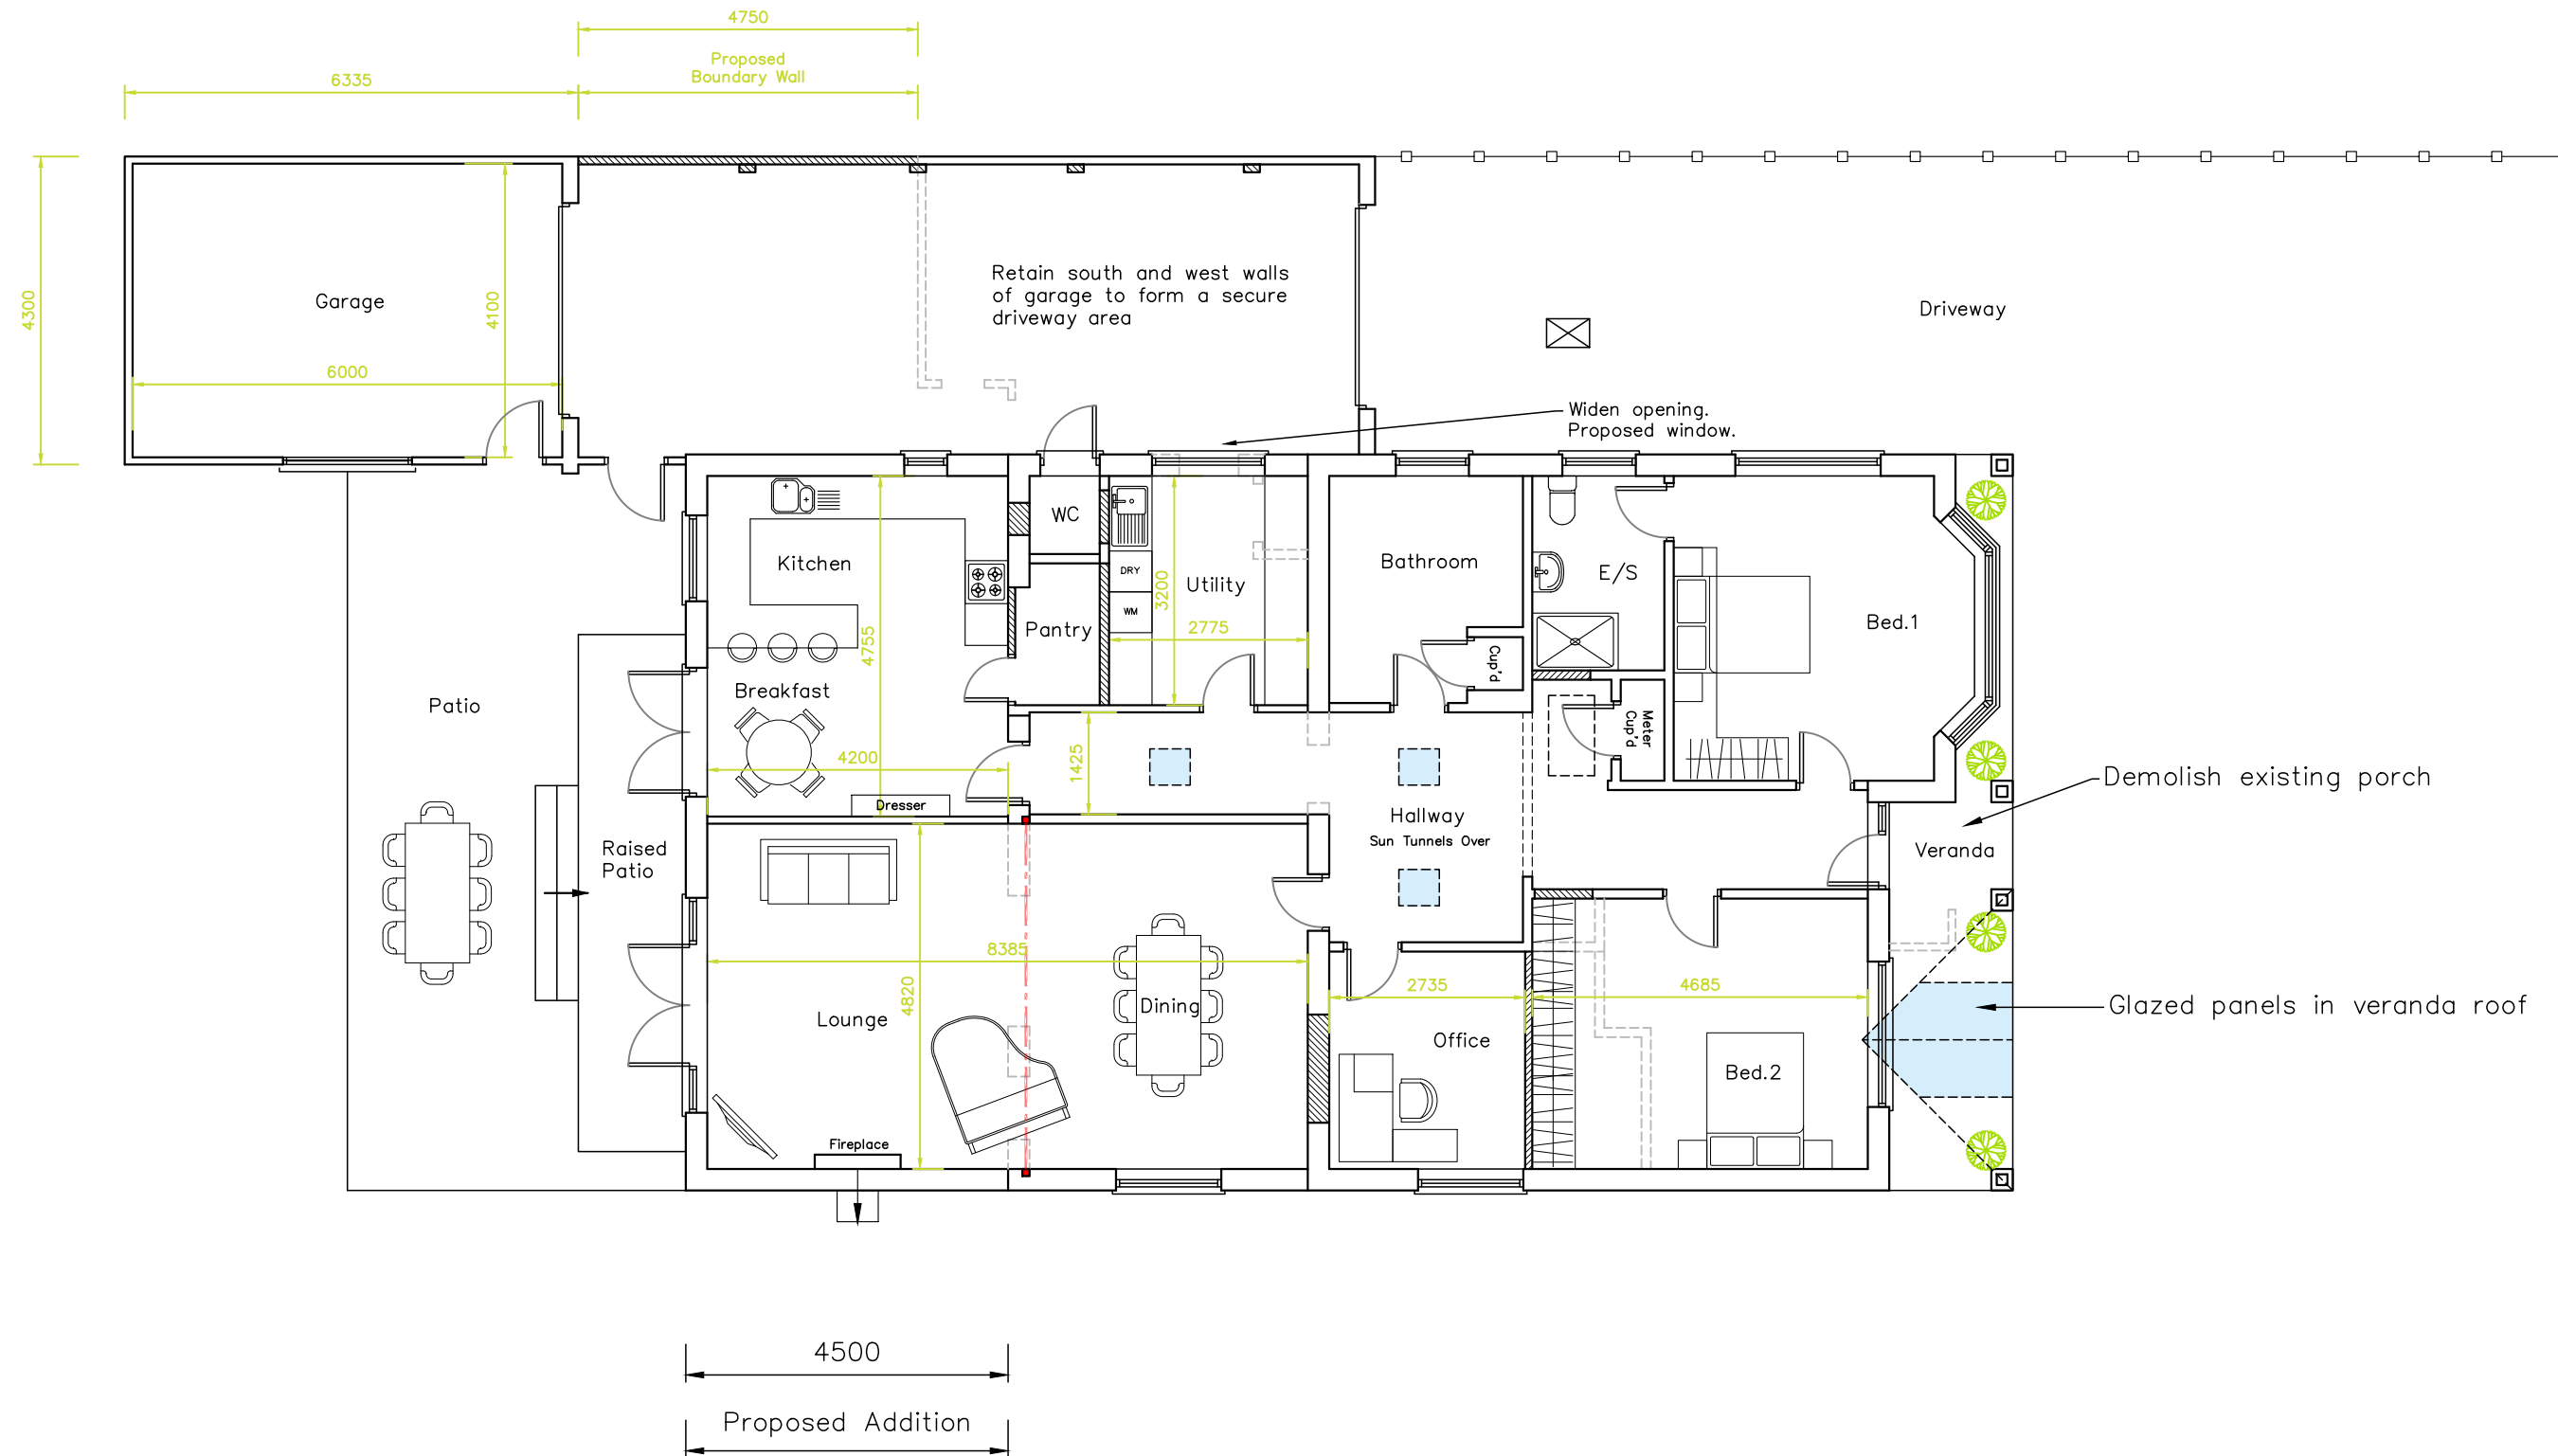

Proposed Plan

Revisions

- Client revisions/13.01.2023/SAR
- Remove conservatory/24.01.2023/SAR
-
-

26 Castle Ave,
Havant,
Hampshire,
PO9 2RY

Scale A1=1:50, A3=1:100
Drawn SAR
Date 13/12/2022

22104-401^B

10m

20m

30m

40m