


**SINGLE STOREY SIDE & REAR ADDITION.
51, RAILS LANE, HAYLING ISLAND, HANTS.
FOR MRS S. MADDOX.**

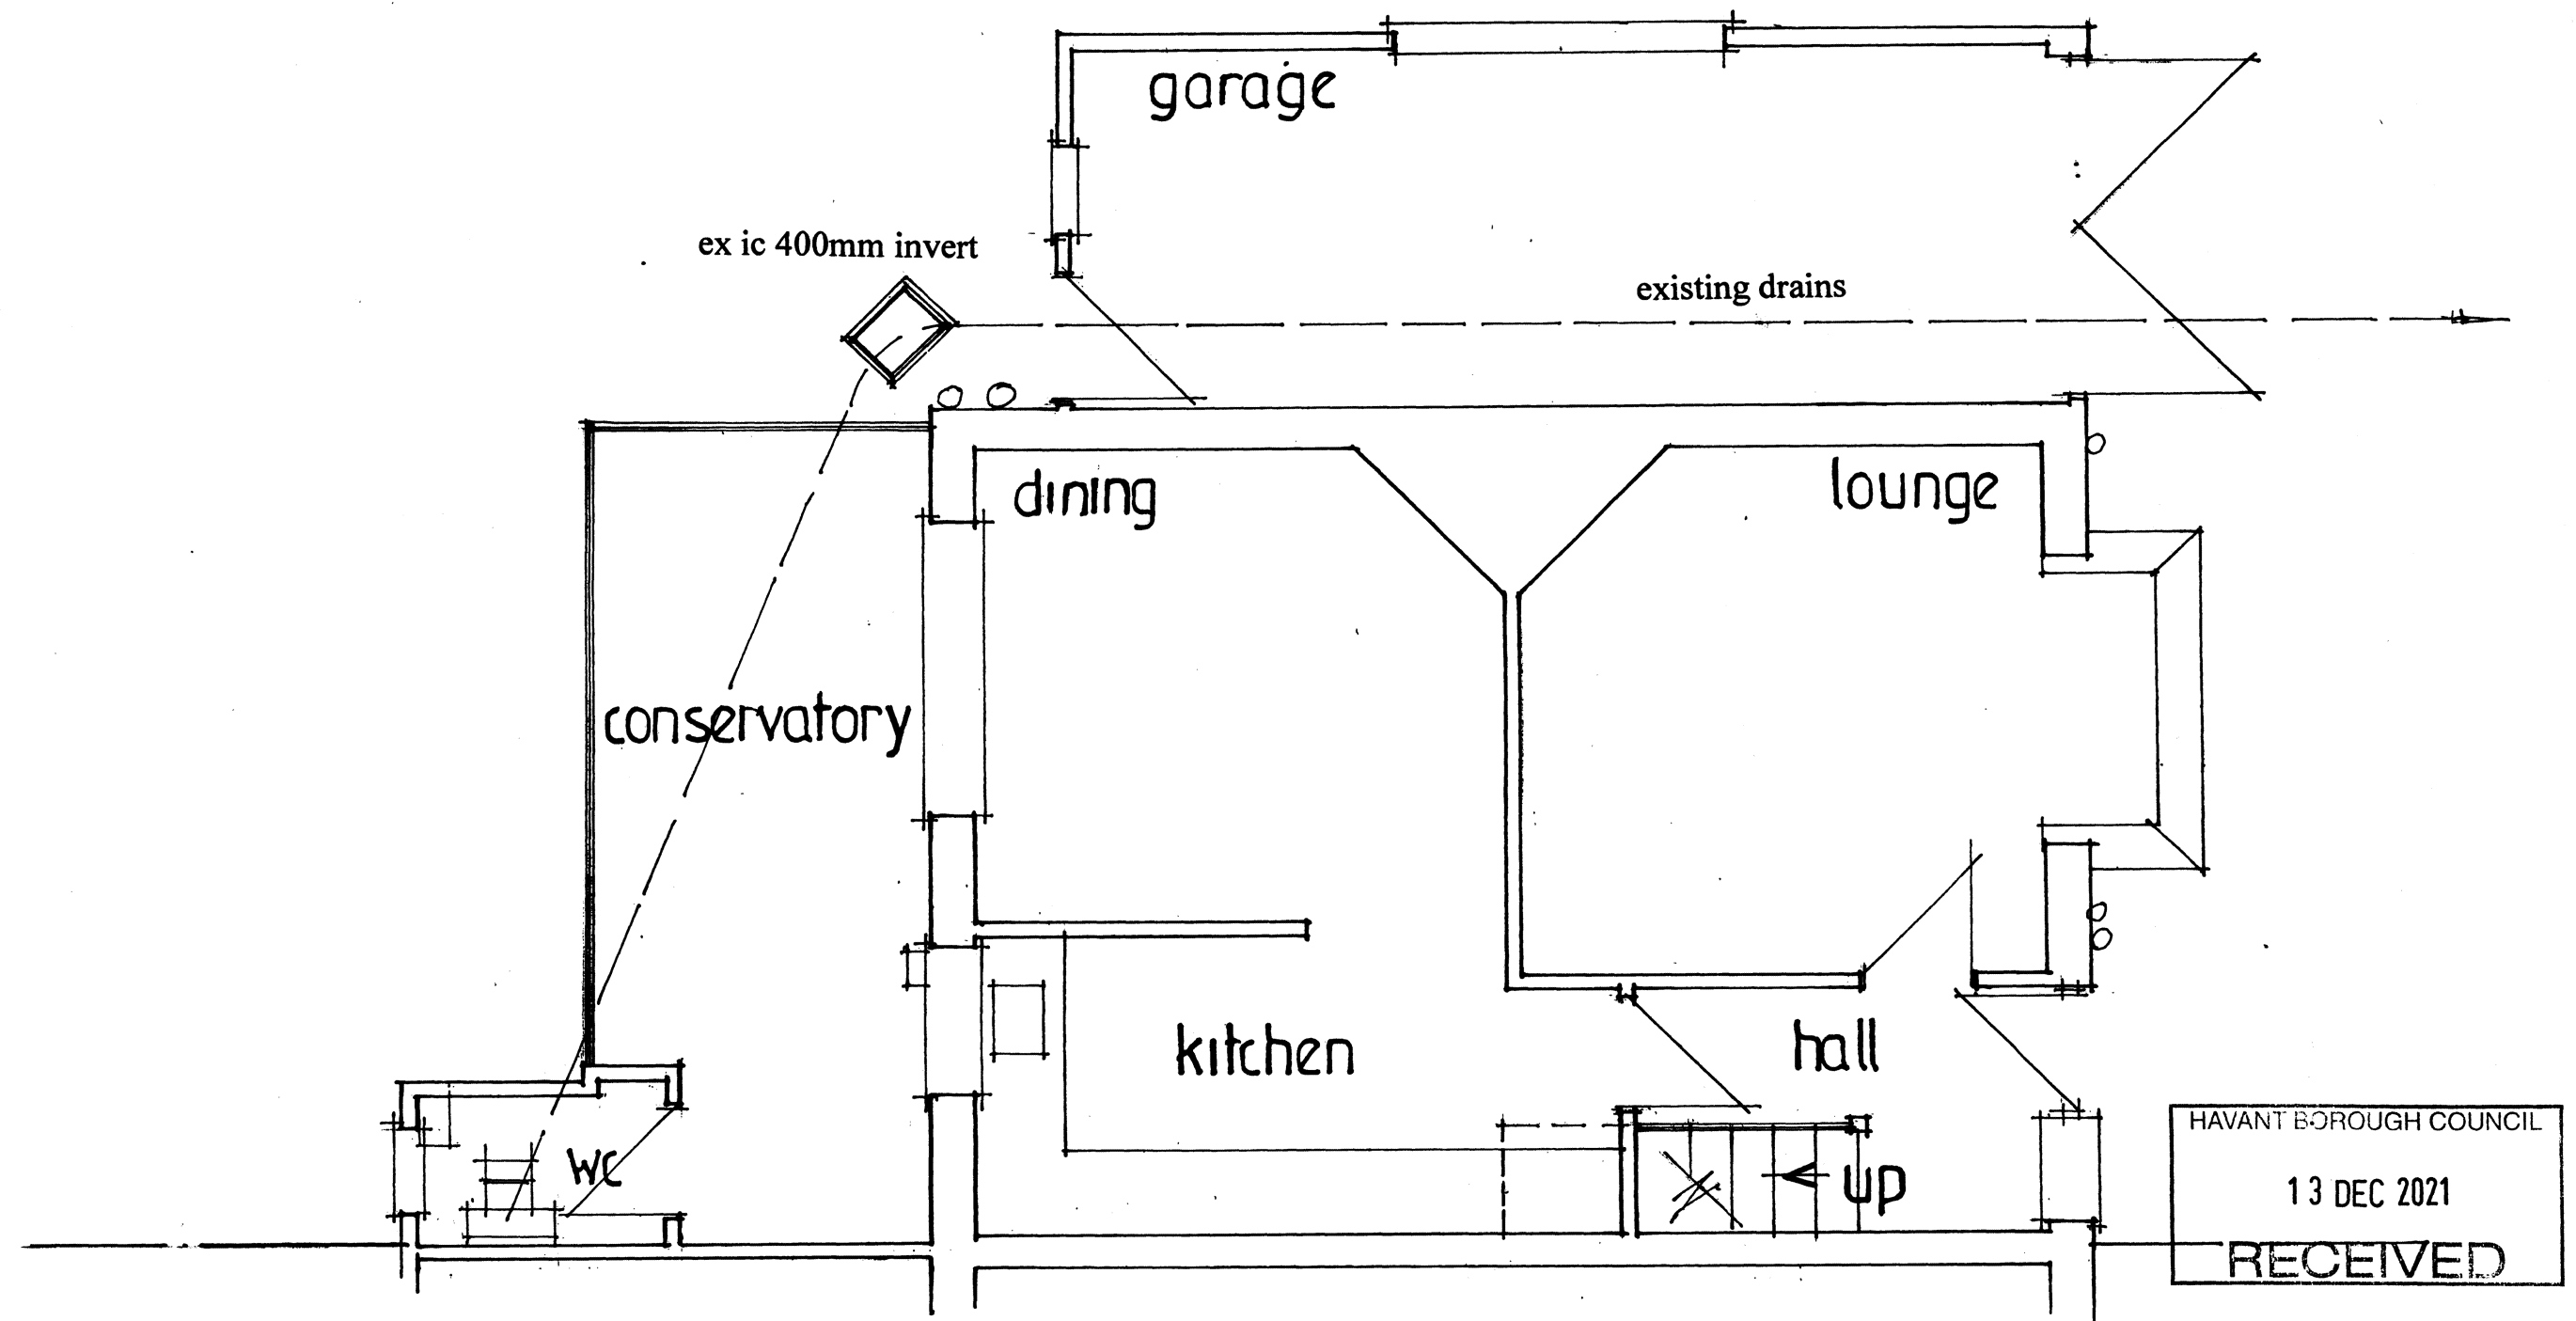

date dec 21
scale 1:50

EXISTING GROUND FLOOR

PETER J. WALKER
ISLAND DESIGN
182 SEAFRONT, HAYLING ISLAND, HANTS
PO11 9AN
TEL: 02392467571

