



Measurements on this drawing are approximate. Measurements given here are for planning purposes only. These are not working drawings and should not be treated as such.


Rev.	Date	Note	Author	Checked
------	------	------	--------	---------

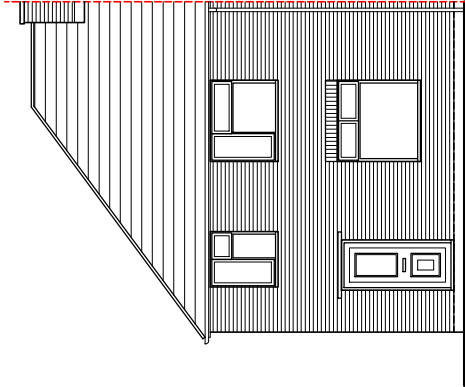


EXISTING NORTH WEST
ELEVATION
SCALE 1:100

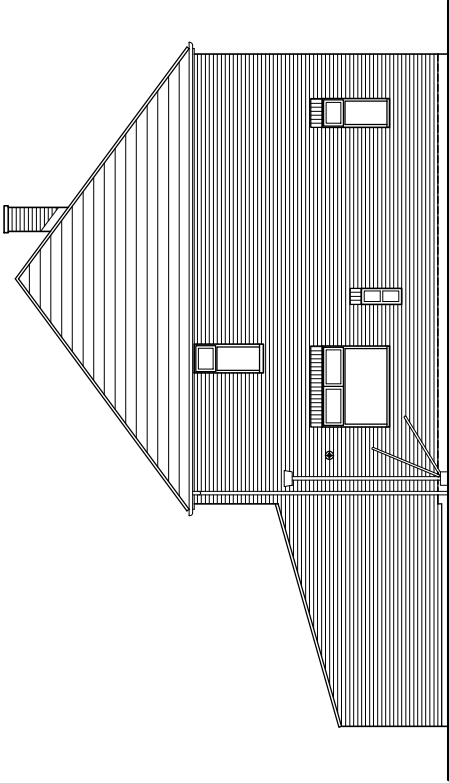

EXISTING NORTH EAST
ELEVATION
SCALE 1:100

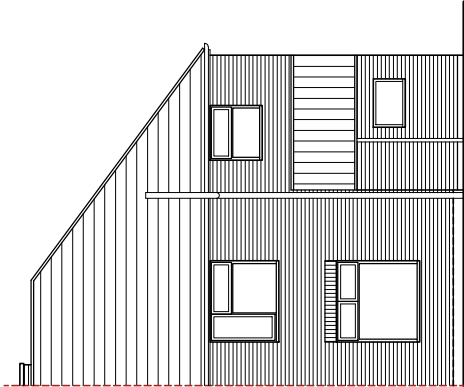

EXISTING SOUTH EAST
ELEVATION
SCALE 1:100

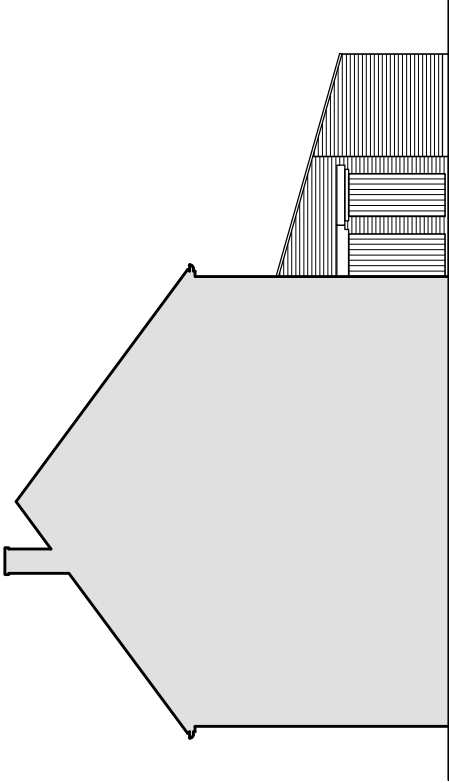

EXISTING SOUTH WEST
ELEVATION
SCALE 1:100



Project	SINGLE STOREY SIDE EXTENSION 57 ST JOHN'S ROAD HAYVANT PO9 3TR	Drawing	EXISTING ELEVATIONS	
		Job-Dwg number	2004-PL-005	Rev. -
Client	MR MALLOY & MRS GOODEVE			
Status	PLANNING			
Scale	1:100	Sheet Size	A3	
Author	PW	Checked	**	Date 01/09/2020

