





SOUTH (REAR) ELEVATION

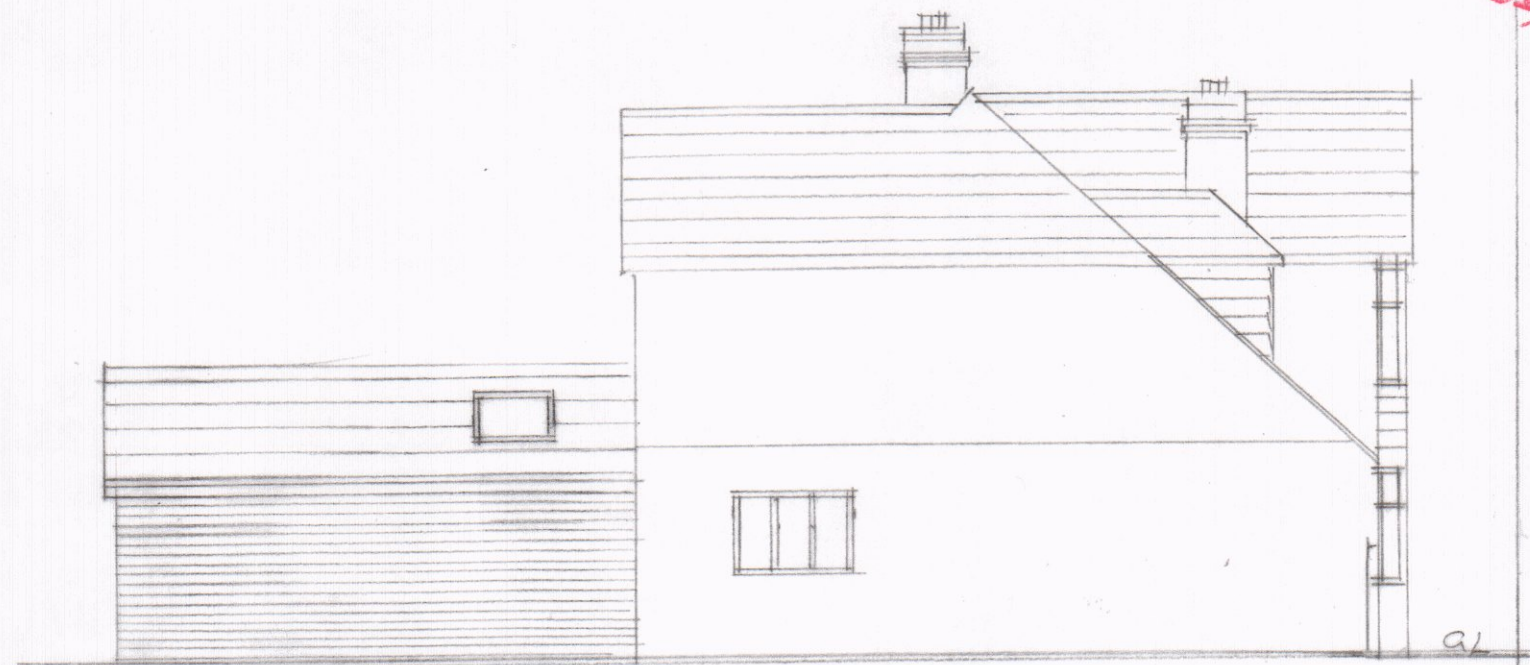


EAST (SIDE) ELEVATION

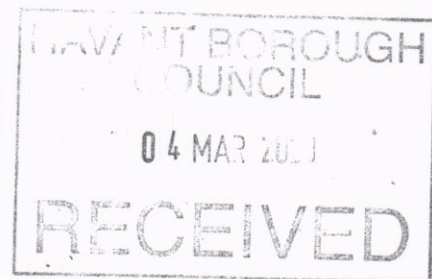

38 STAKES ROAD, WATERLOOVILLE. PO75N/A

PROPOSED ELEVATIONS 1:100 @ A3

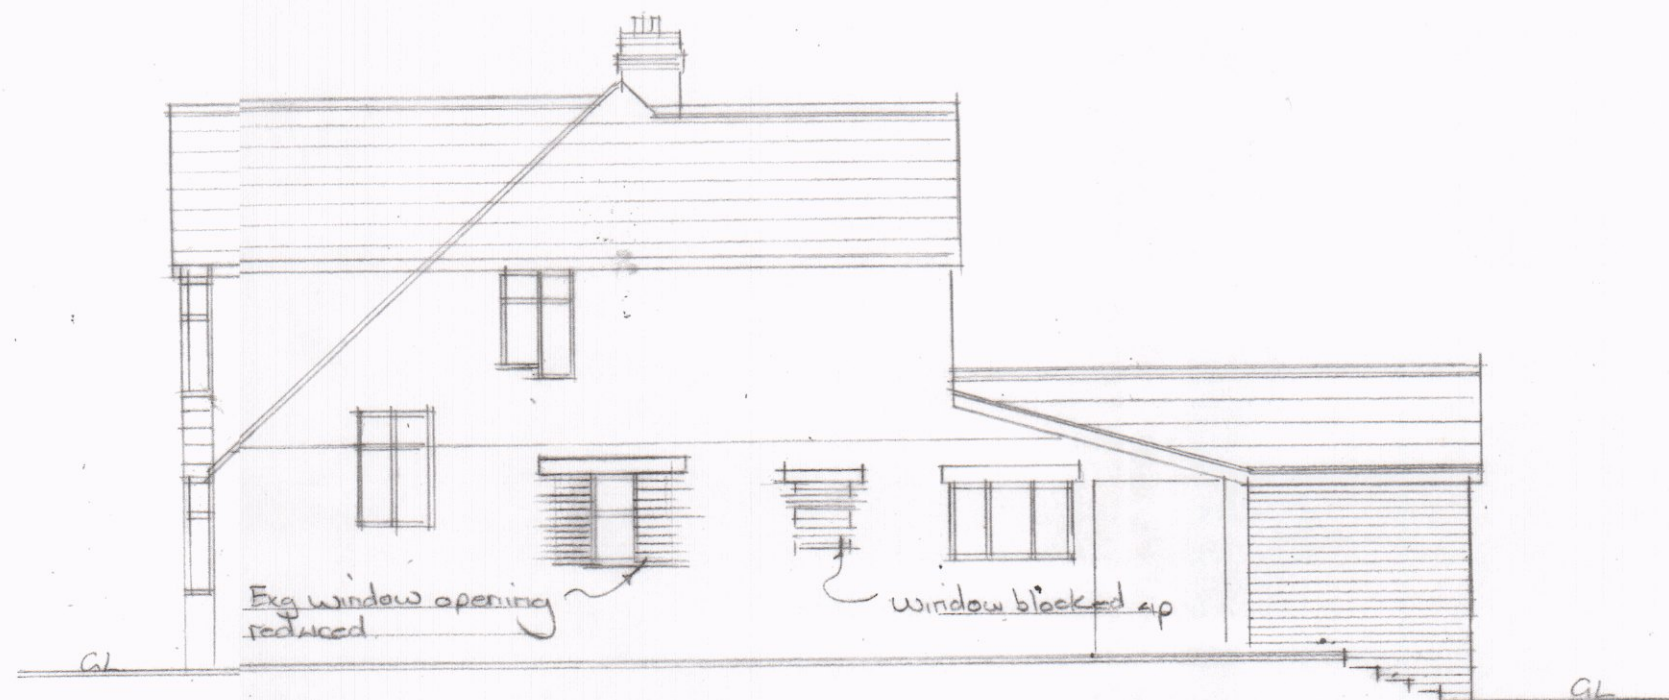

WEST (SIDE) ELEVATION