


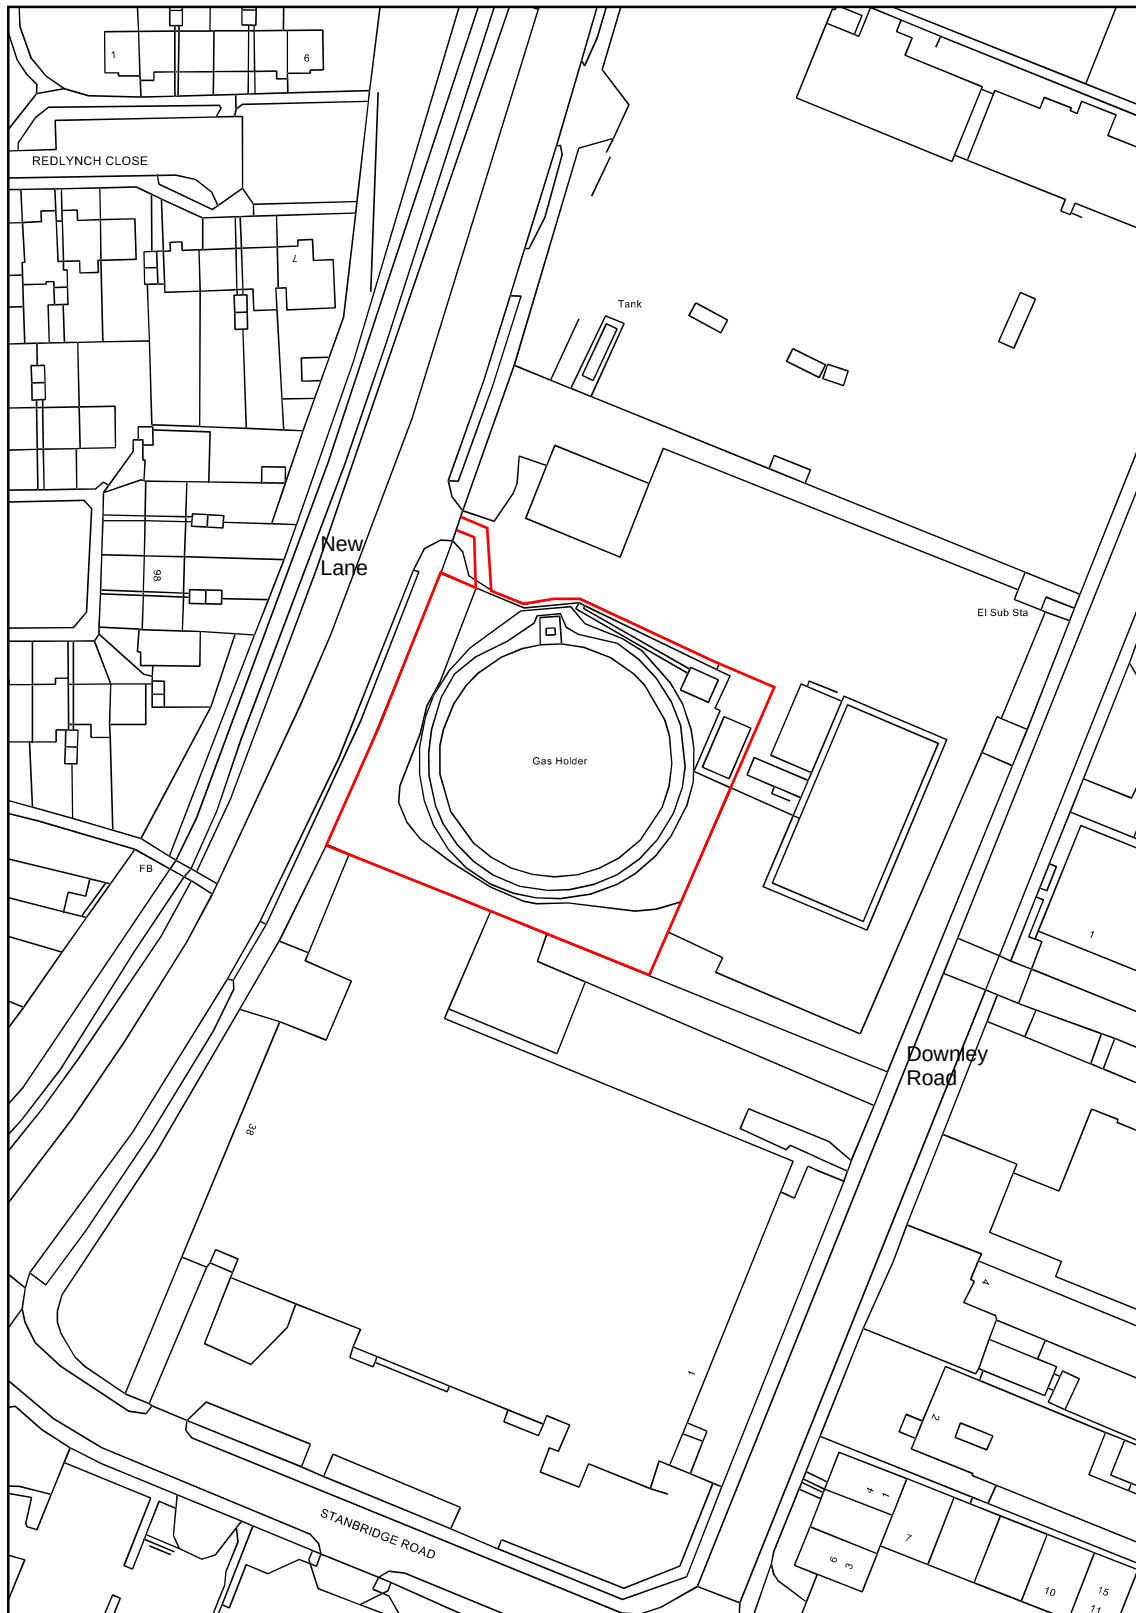

Site Location Plan

Former Gasworks Site,
New Lane, Havant
PO9 2NJ

Map Information

Scale: 1: 1250
Date: 28/01/2021
Reference: 21004
Order No: 34184

