

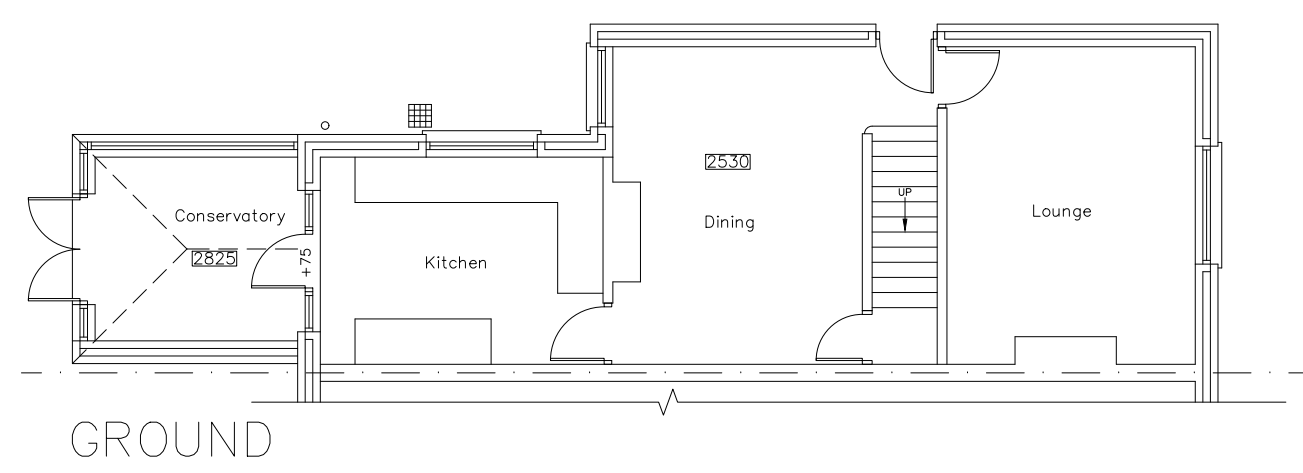
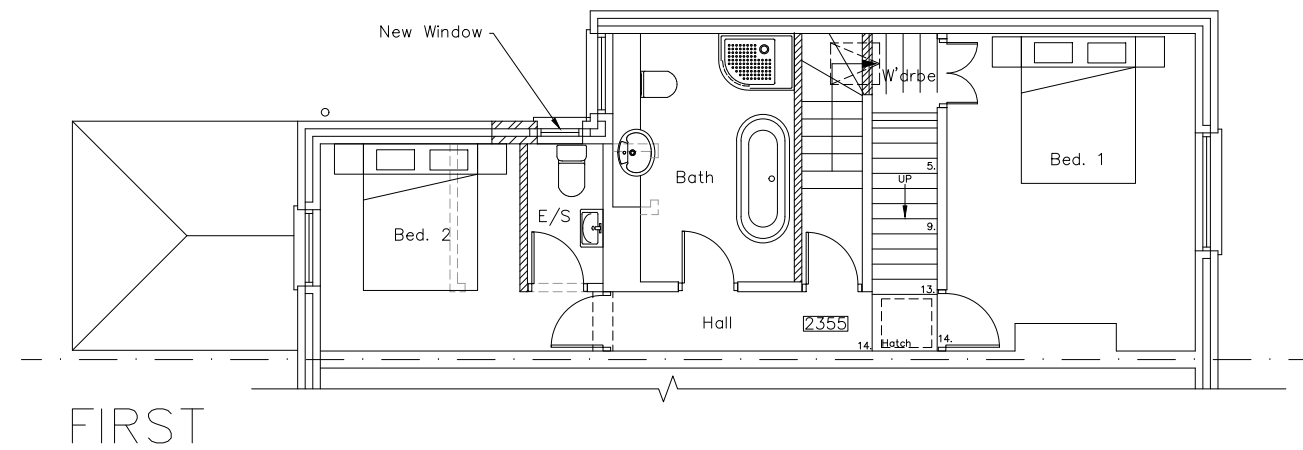


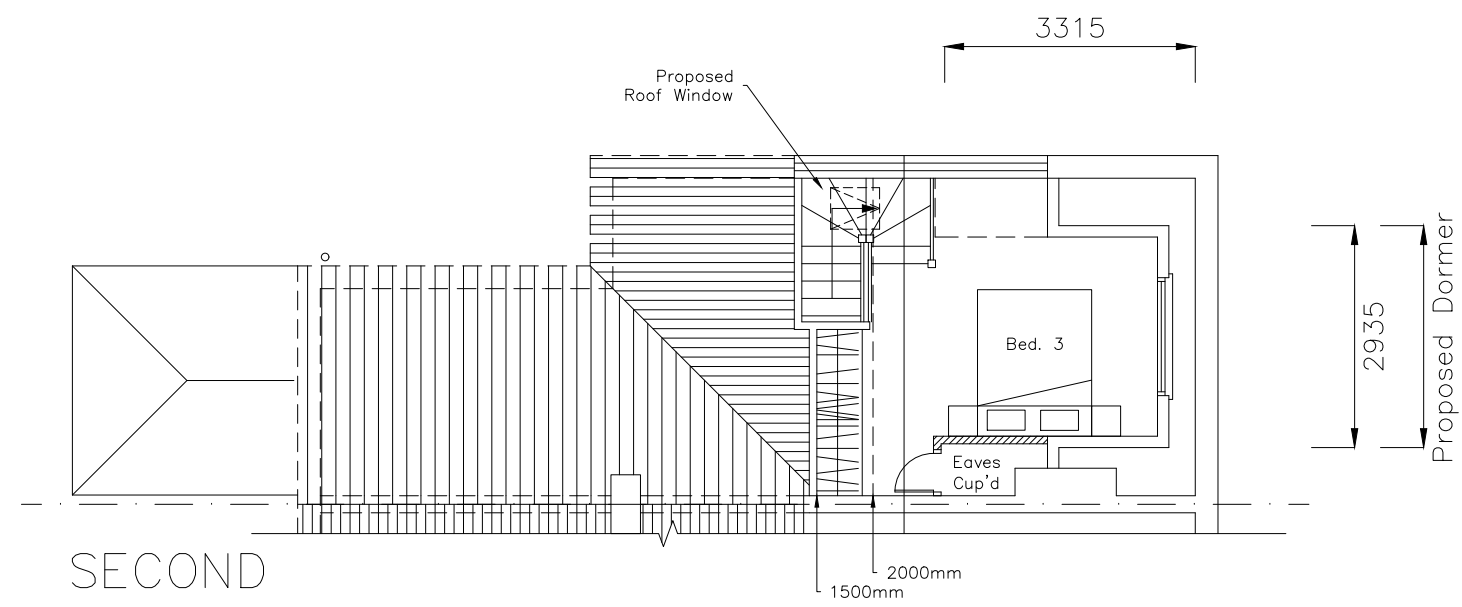

CAD

Critchley Architecture And Design Ltd.
Contact: 02392 474 919 | info@caad.online
The Old Brewery, 15E South Street, Havant, PO9 1BU

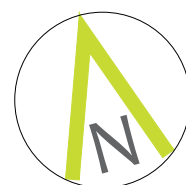

PROPOSED PLANS

Revisions
a) Smaller dormer/21.01.2021/SAR
b)
c)
d)

18 Lower Grove Road,
Havant,
PO9 1AS

Scale A1=1:50, A3=1:100
Drawn JGF
Date 20/11/2020

20092-410^A

10m

20m

30m

40m