


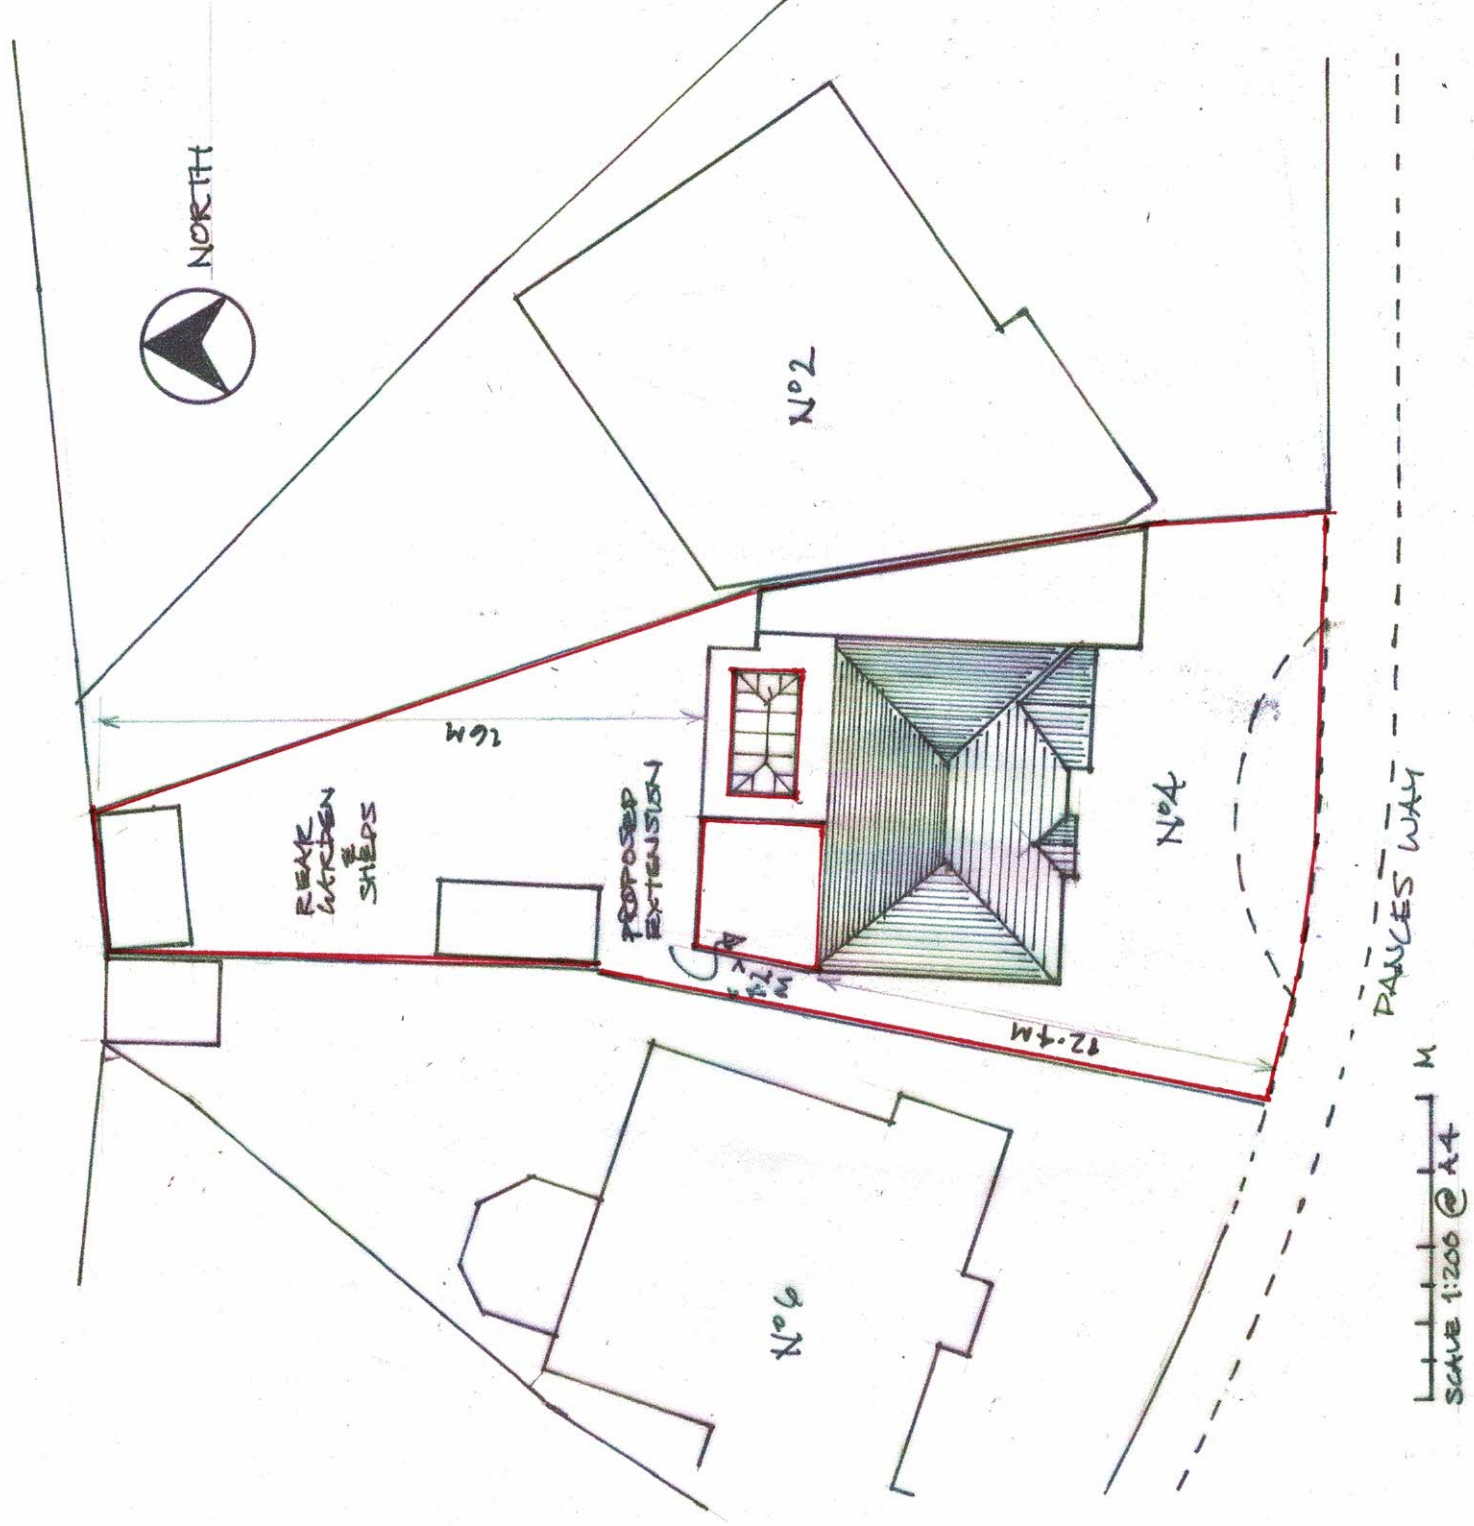

SCALE 1:200 @ A4

BLOCK PLAN

TERRY RODGERS

4 DANCES WAY

HAYLING ISLAND

NANTS

PO11 0JP

29 MARCH 2021

TR 0321 PA 02

QUANTRILL DESIGN

19 WEST HAYE ROAD

HAYLING ISLAND

NANTS

PO11 9RN

TEL 02392 464268

EMAIL jungquantrill@gmail.com