


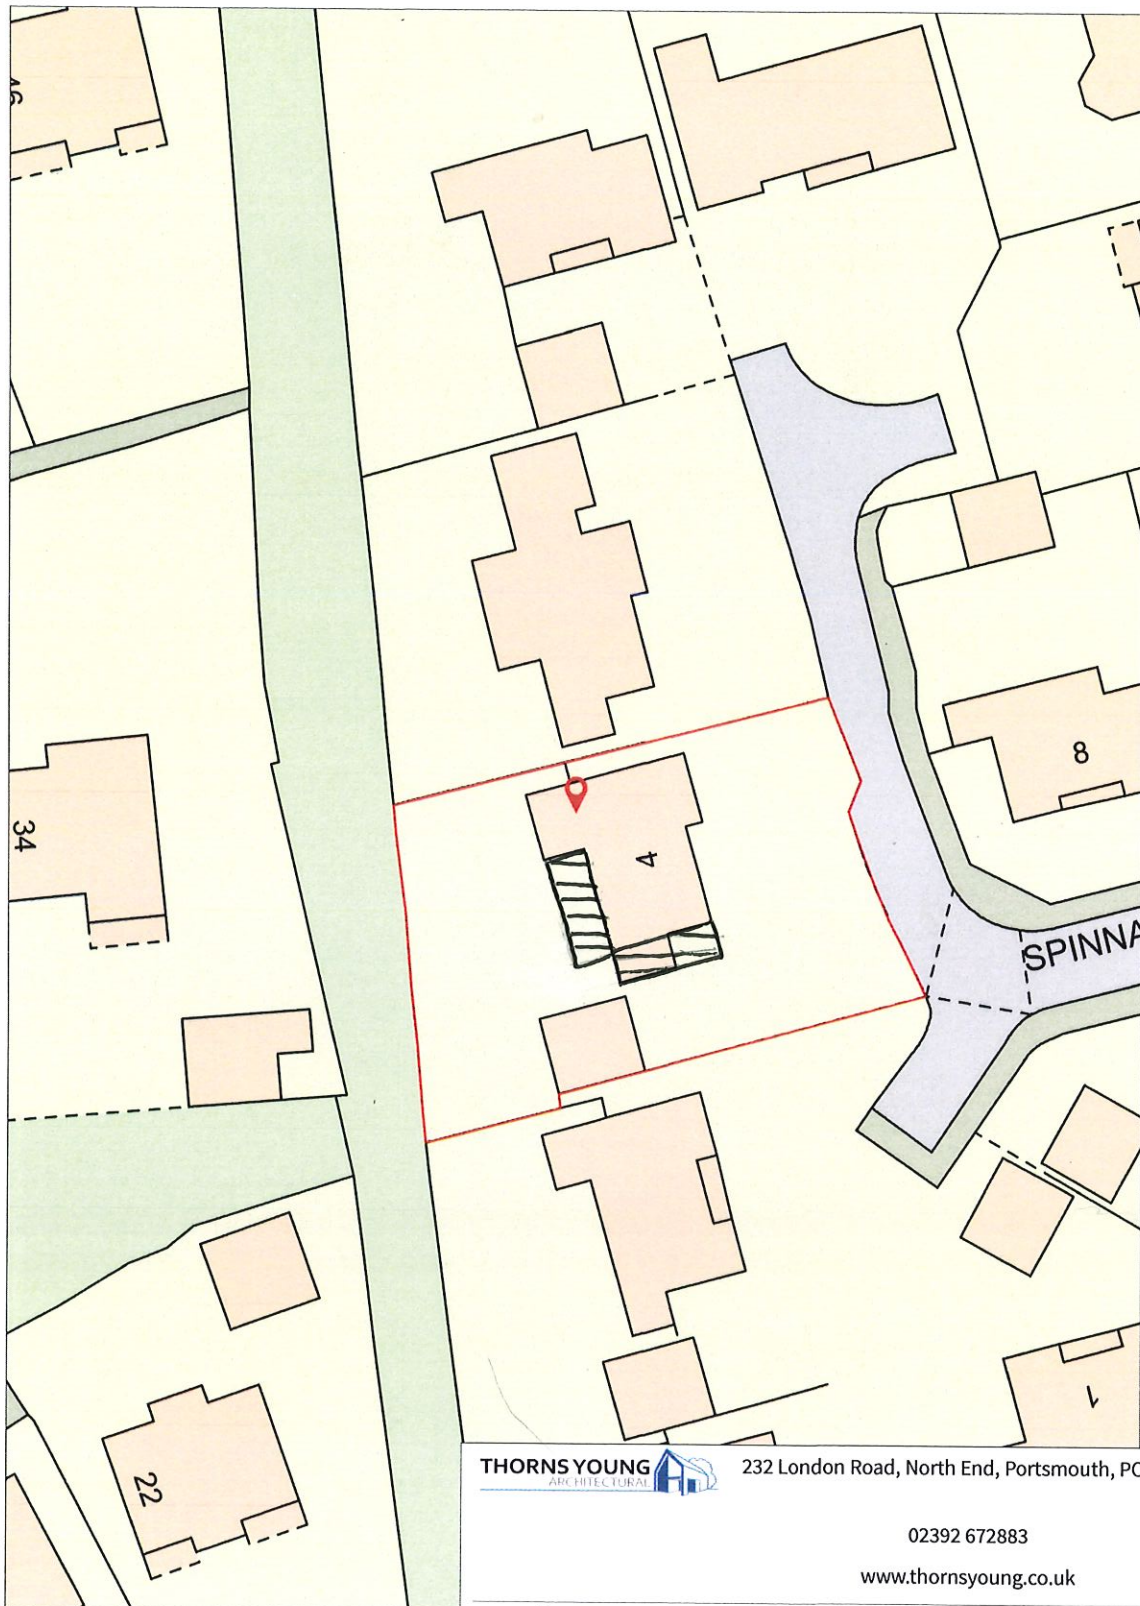

THORNS YOUNG
ARCHITECTURAL

232 London Road, North End, Portsmouth, PO2 9JQ

02392 672883

www.thornsyoun.co.uk

Client: **Mr S Formaggia**

Project: **Single Storey Rear & Side Extension**

Title: **4 Spinnaker View**

Scale: 1:500 @A4

Drawn By: CM

Date: 21 May 2021

Drawing No: 5137.21.CM