


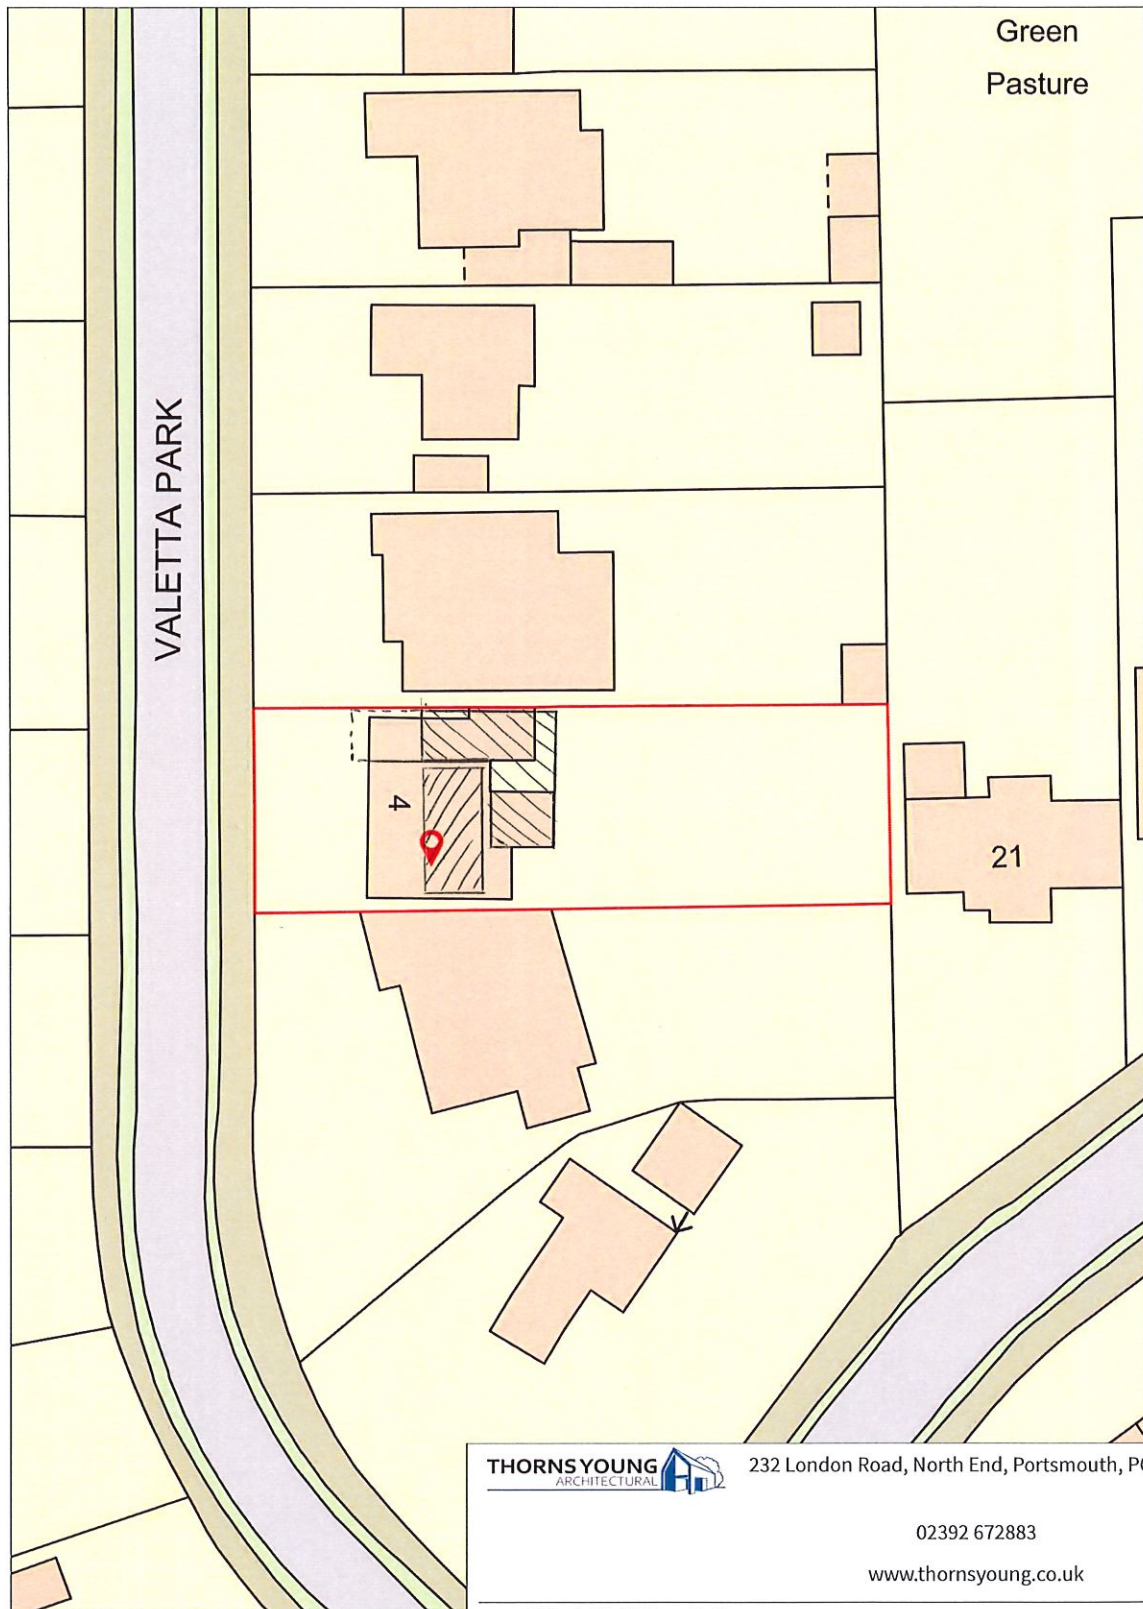

THORNS YOUNG
ARCHITECTURAL



232 London Road, North End, Portsmouth, PO2 9JQ

02392 672883

www.thornsyounge.co.uk

Client: **Ms S Campbell**

Project: **Loft Conversion & Extension**

Title: **4 Valetta Park, Emsworth**

Scale: 1:500 @A4

Drawn By: CM

Date: 26 Mar 2021

Drawing No: 5081.21.CC