


76 Padnell Avenue - Location Plan

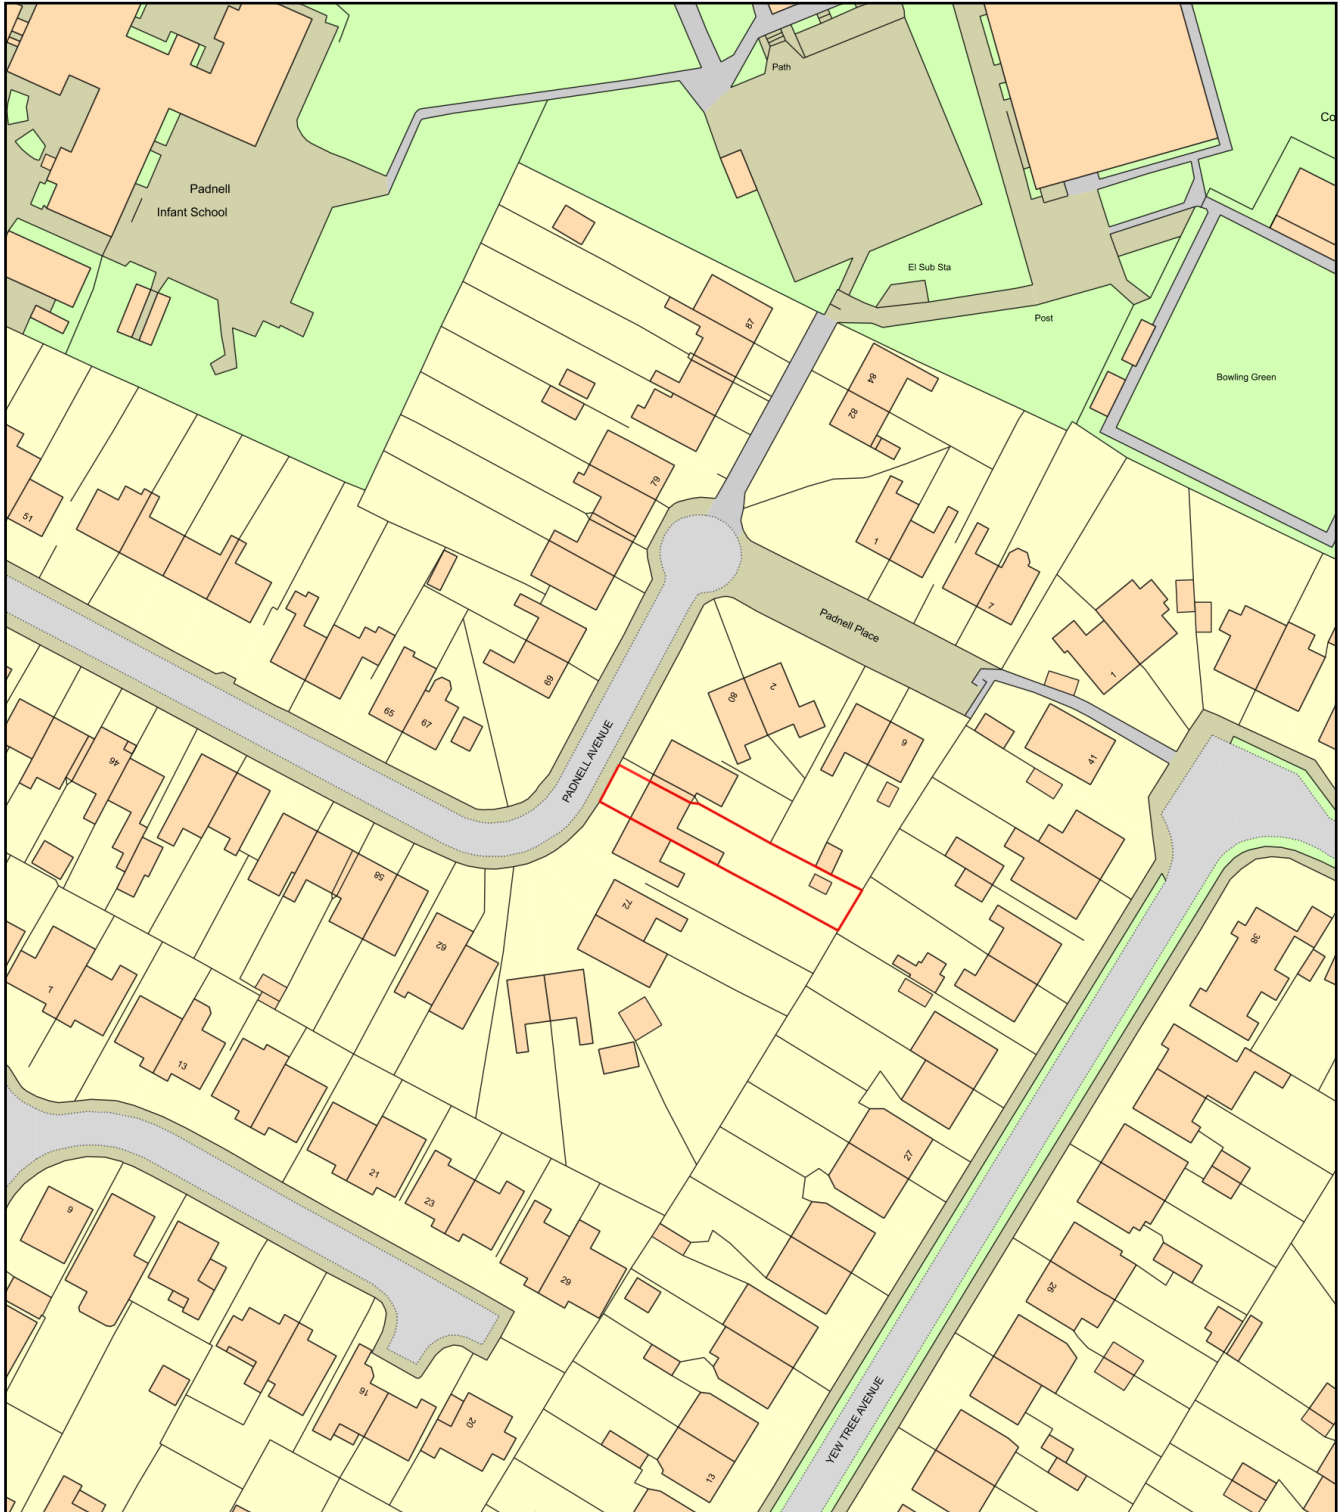

0 50
Metres



Plan Produced for: 76 Padnell Avenue

Date Produced: 25 Jan 2021

Plan Reference Number: TQRQM21025124957120

Scale: 1:1250 @ A4