


10 Lulworth Close Hayling Island Location Plan

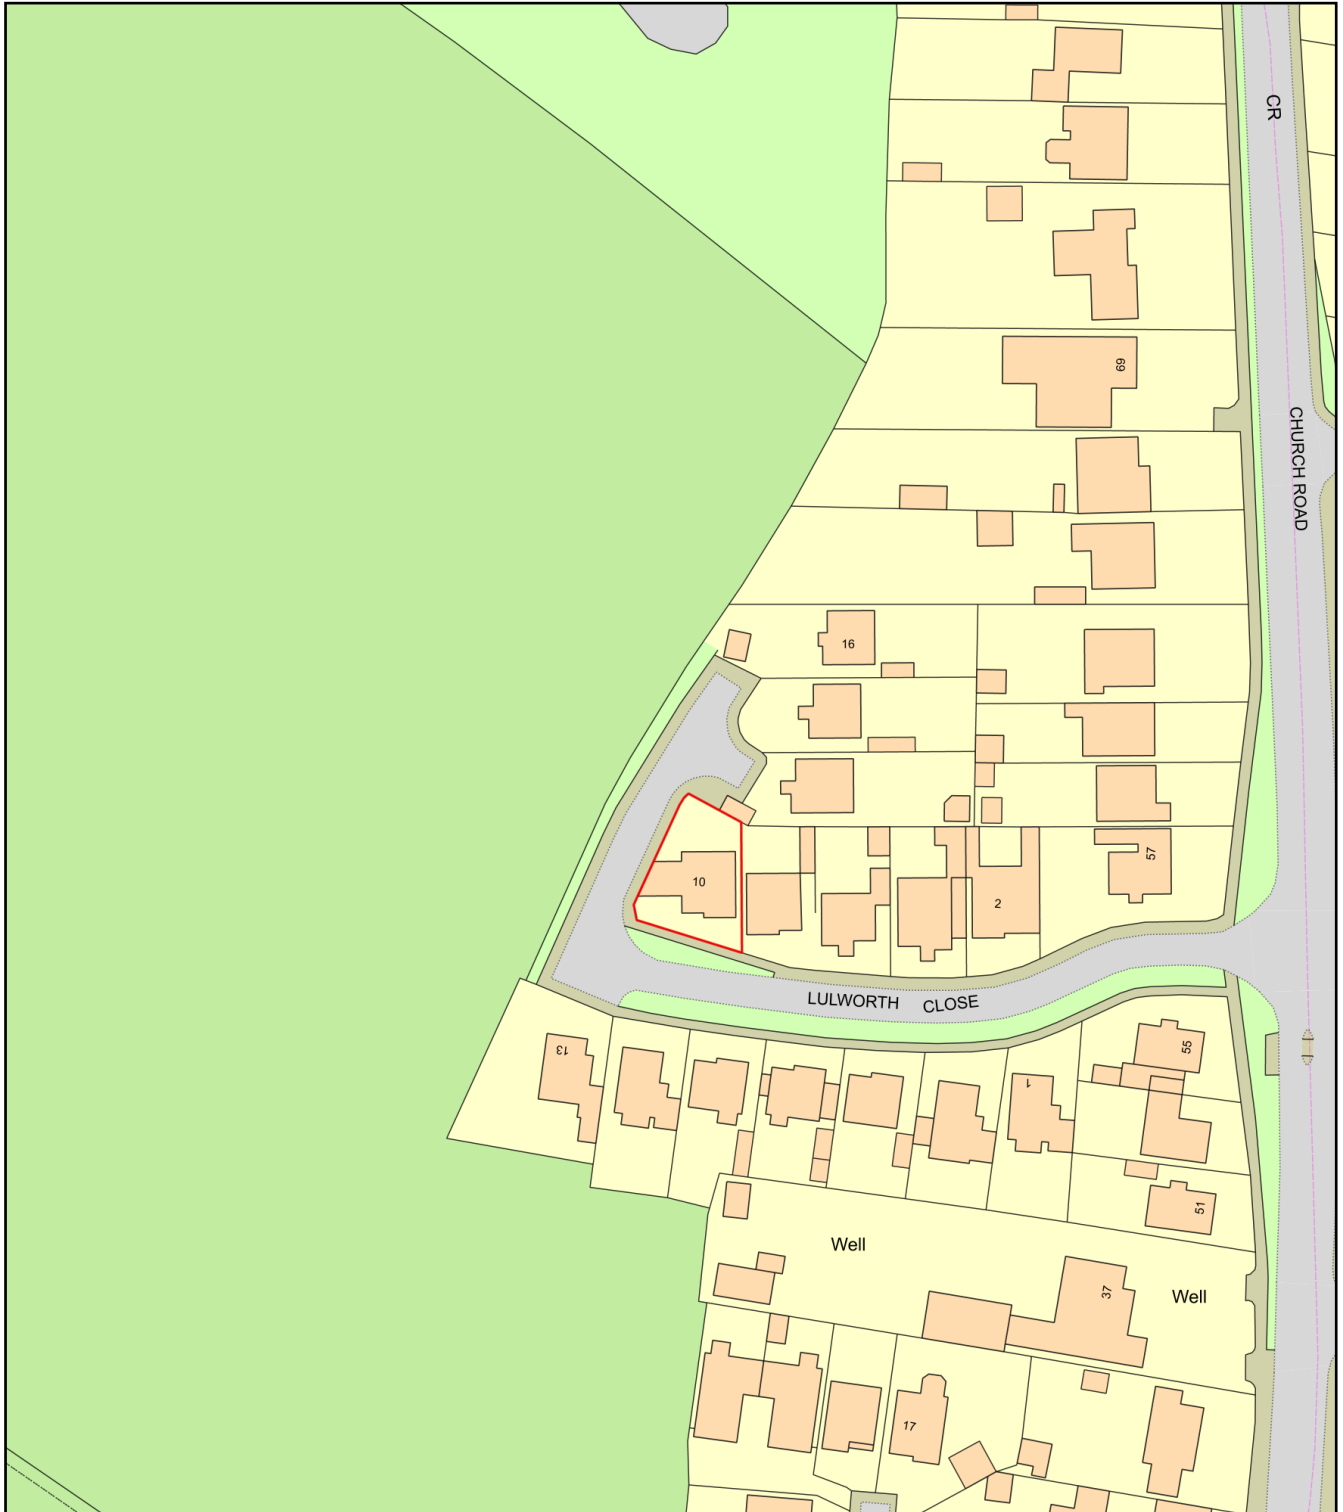

0 50
Metres



Plan Produced for: J C Trusler LTD

Date Produced: 11 Jan 2021

Plan Reference Number: TQRQM21011201719790

Scale: 1:1250 @ A4