


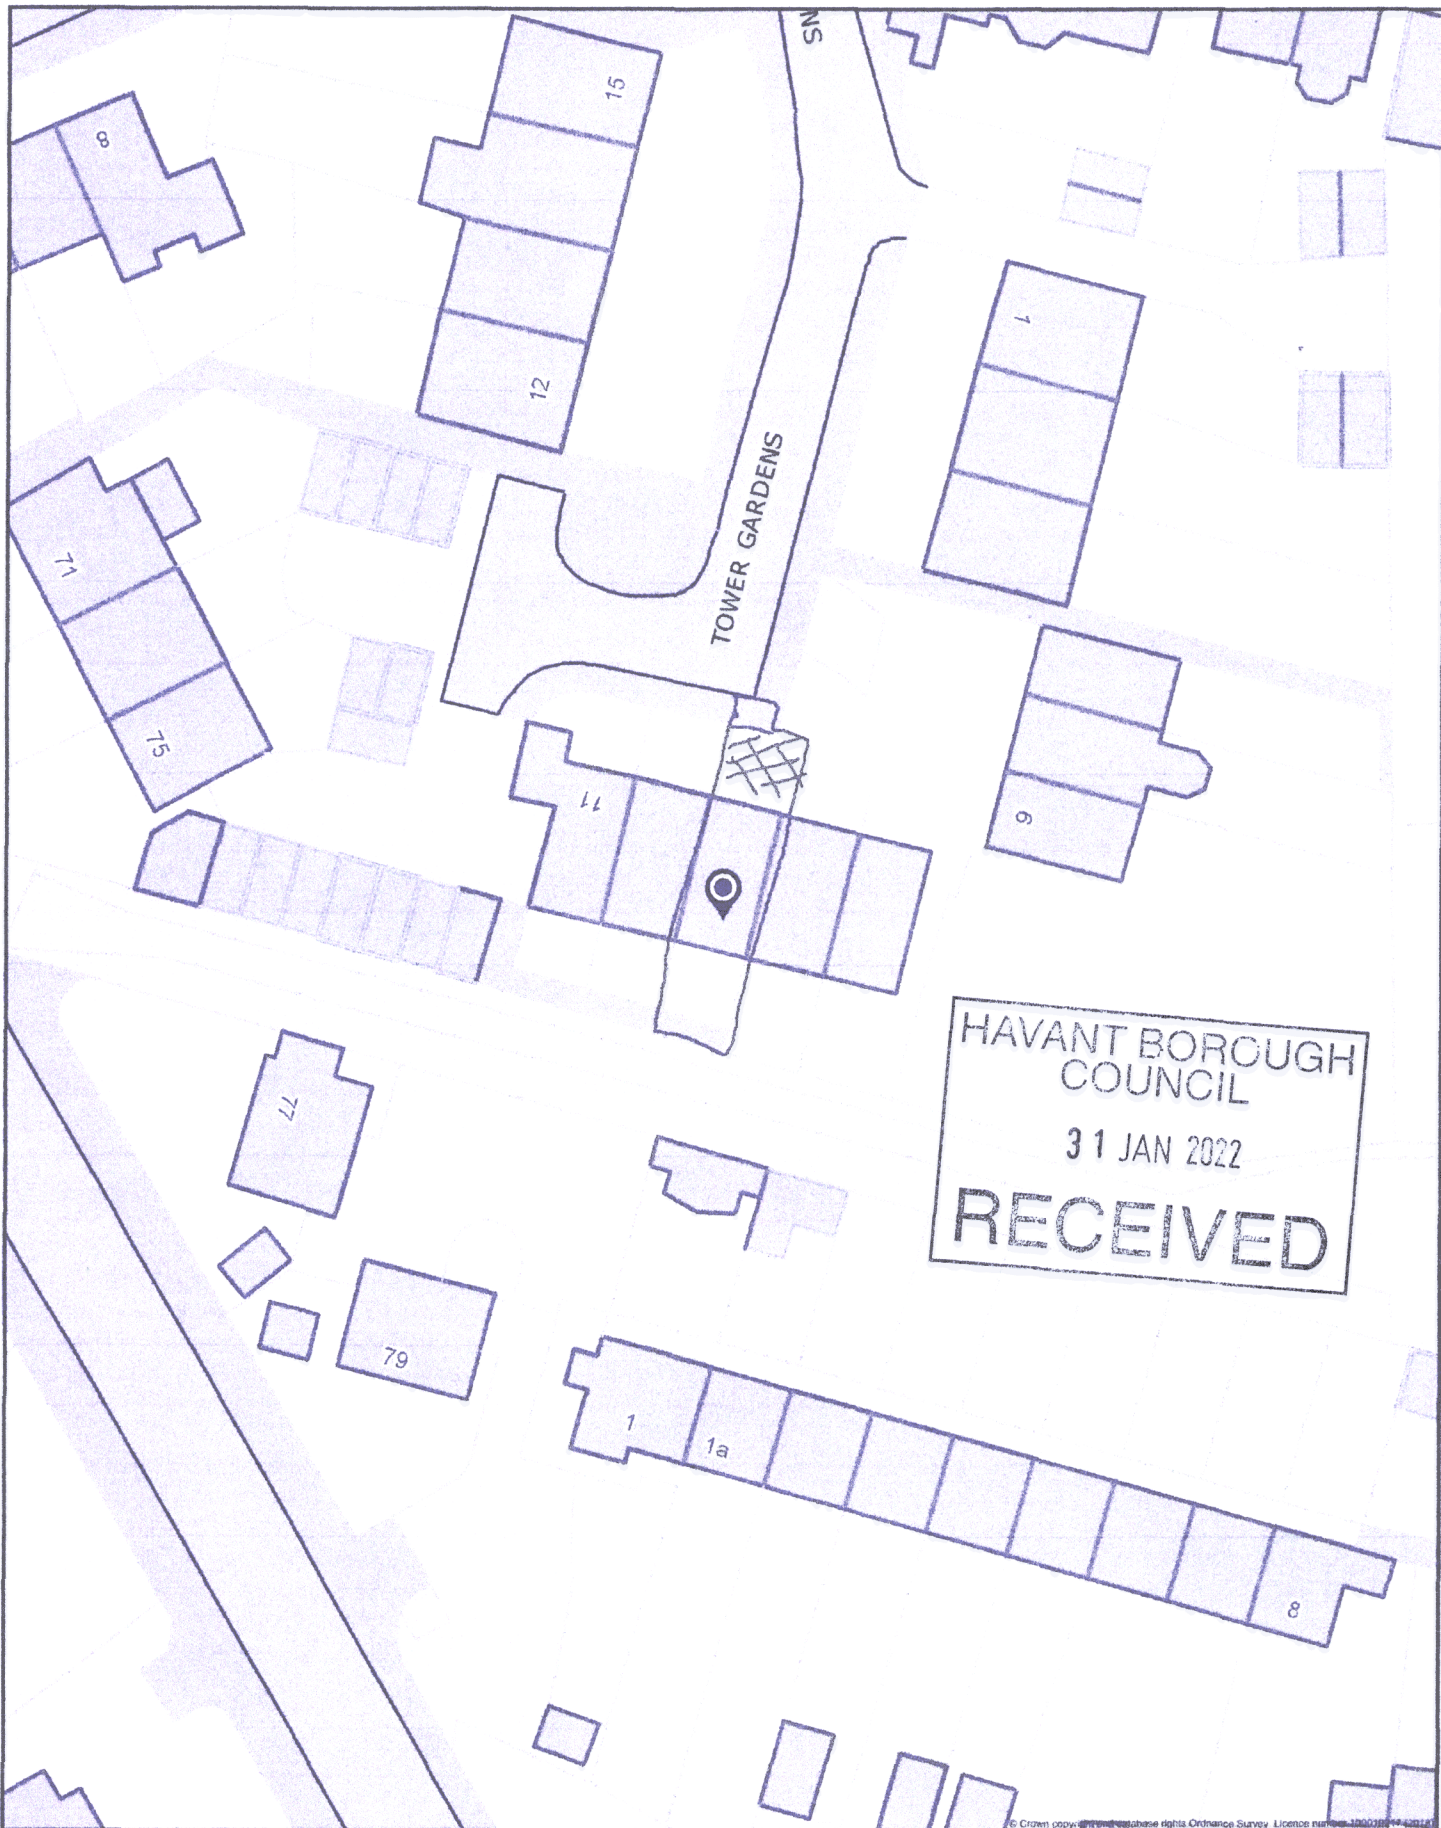

EXAMPLE BLOCK PLAN

N Scale: 1:500

Printed on: 2021-02-08 13:07:13

Havant
BOROUGH COUNCIL

© Havant Borough Council - OS Licence 100019217