




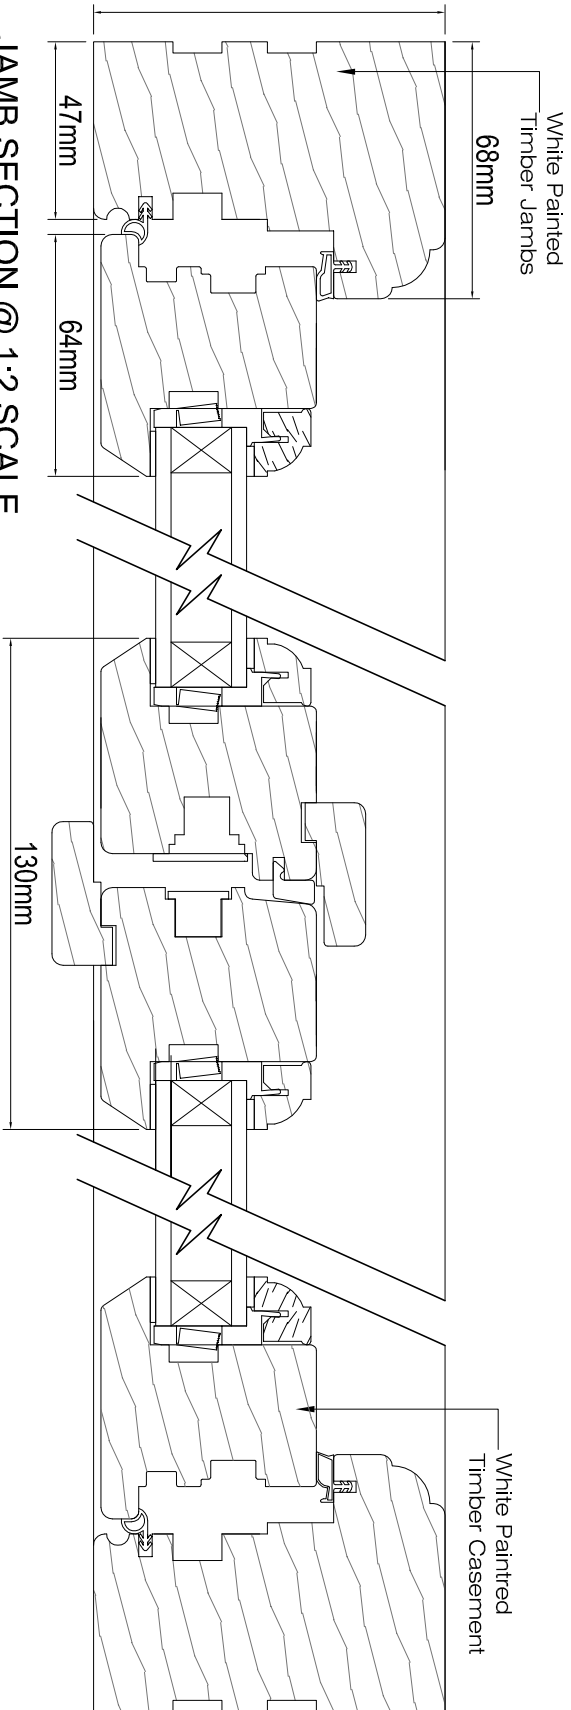

JAMB SECTION @ 1:2 SCALE

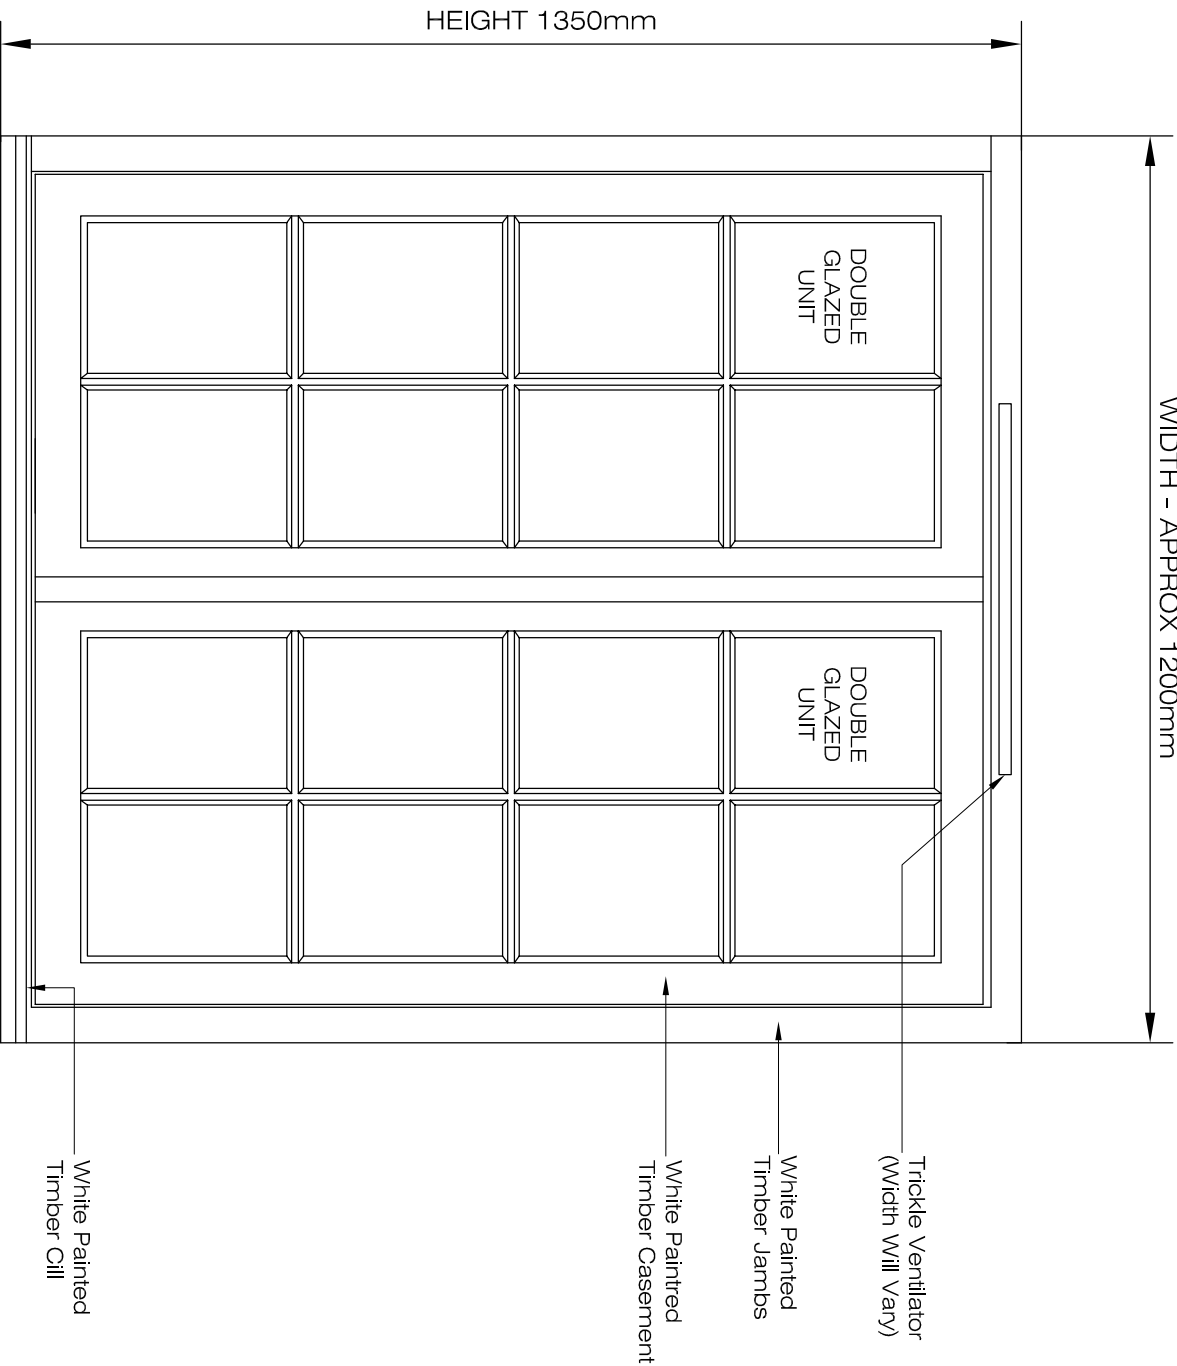

PROPOSED WINDOW TYPE A @ 1:10

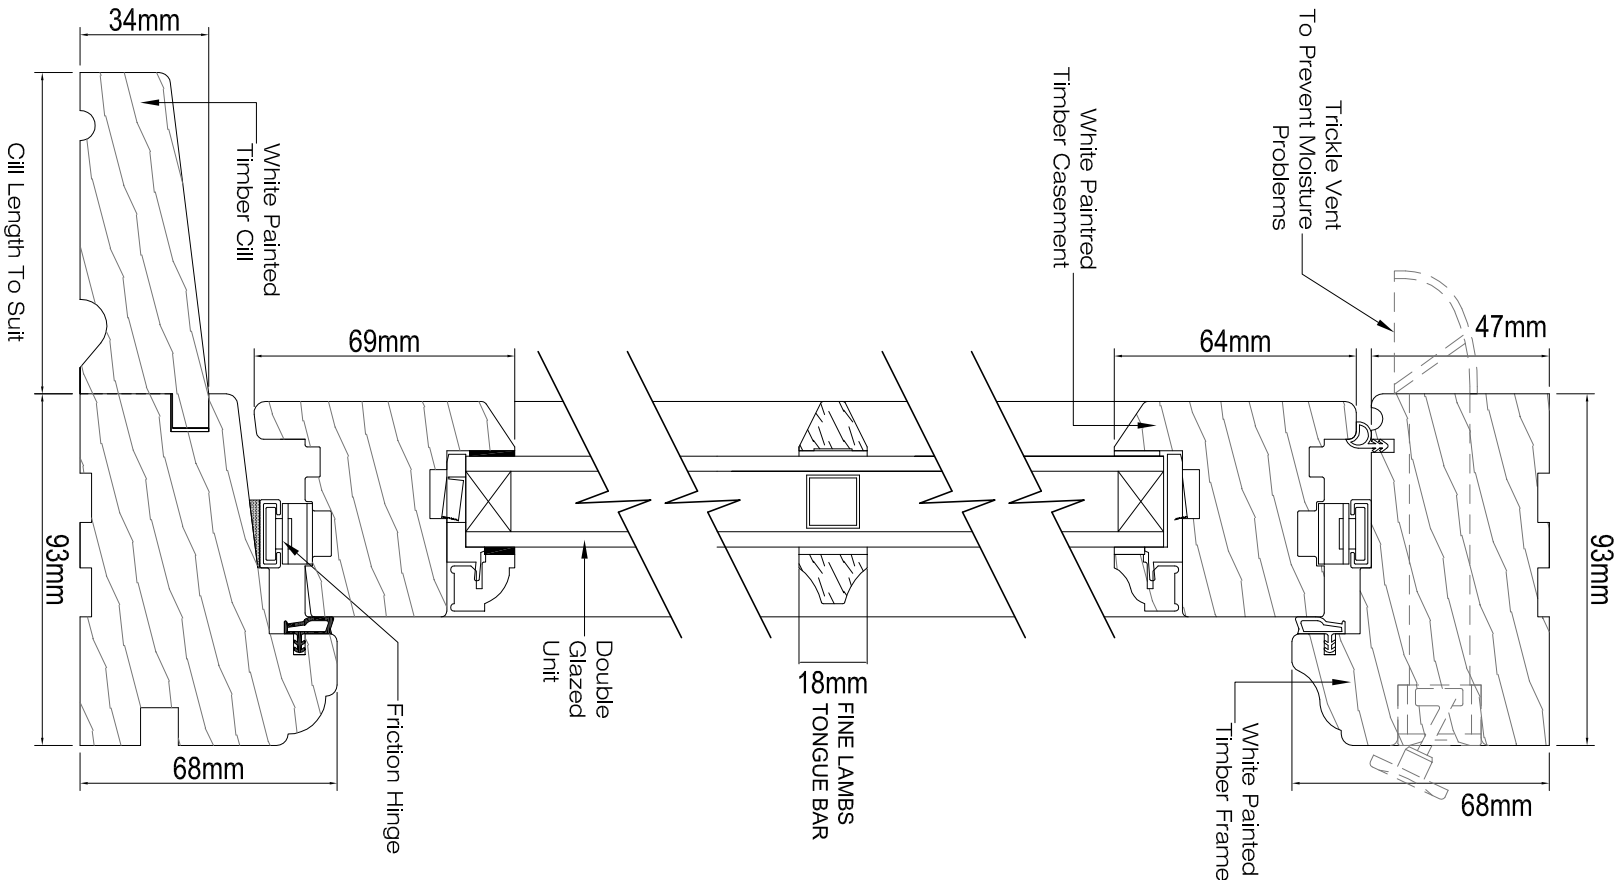

GRAHAM ASH
ARCHITECTS

CHARTERED ARCHITECTS TOWN PLANNING CONSULTANTS
KINGFISHER STUDIO, 5 MALCOLM ROAD
CHANDLERS FORD, EASTLEIGH, HAMPSHIRE SO53 5BH
EMAIL: Info@grahamasharchitects.com
WEBSITE: www.grahamasharchitects.com

PROJECT:
3 New Houses
At Newtown House Hotel
Hayling Island, PO11 0QR

TITLE:
WINDOW TYPE A

DESIGNED BY	DATE	DRWN / DTALD BY:
GA	16-2-21	JAT
SCALE	PLOTTED	REV.
AS SHOWN	16-2-21	

SCALE 0 500mm
@ 1:10

PURPOSE OF ISSUE:

☒ Information ☐ approval ☐ tender ☐ construction

DWG. NO.

13:087:31