


**PROPOSED CONVERSION OF INTEGRAL GARAGE.
9, ORCHARD CLOSE, HAYLING ISLAND, HANTS.
FOR V. VENUS.**

HAVANT BOROUGH COUNCIL

14 JUN 2021

RECEIVED

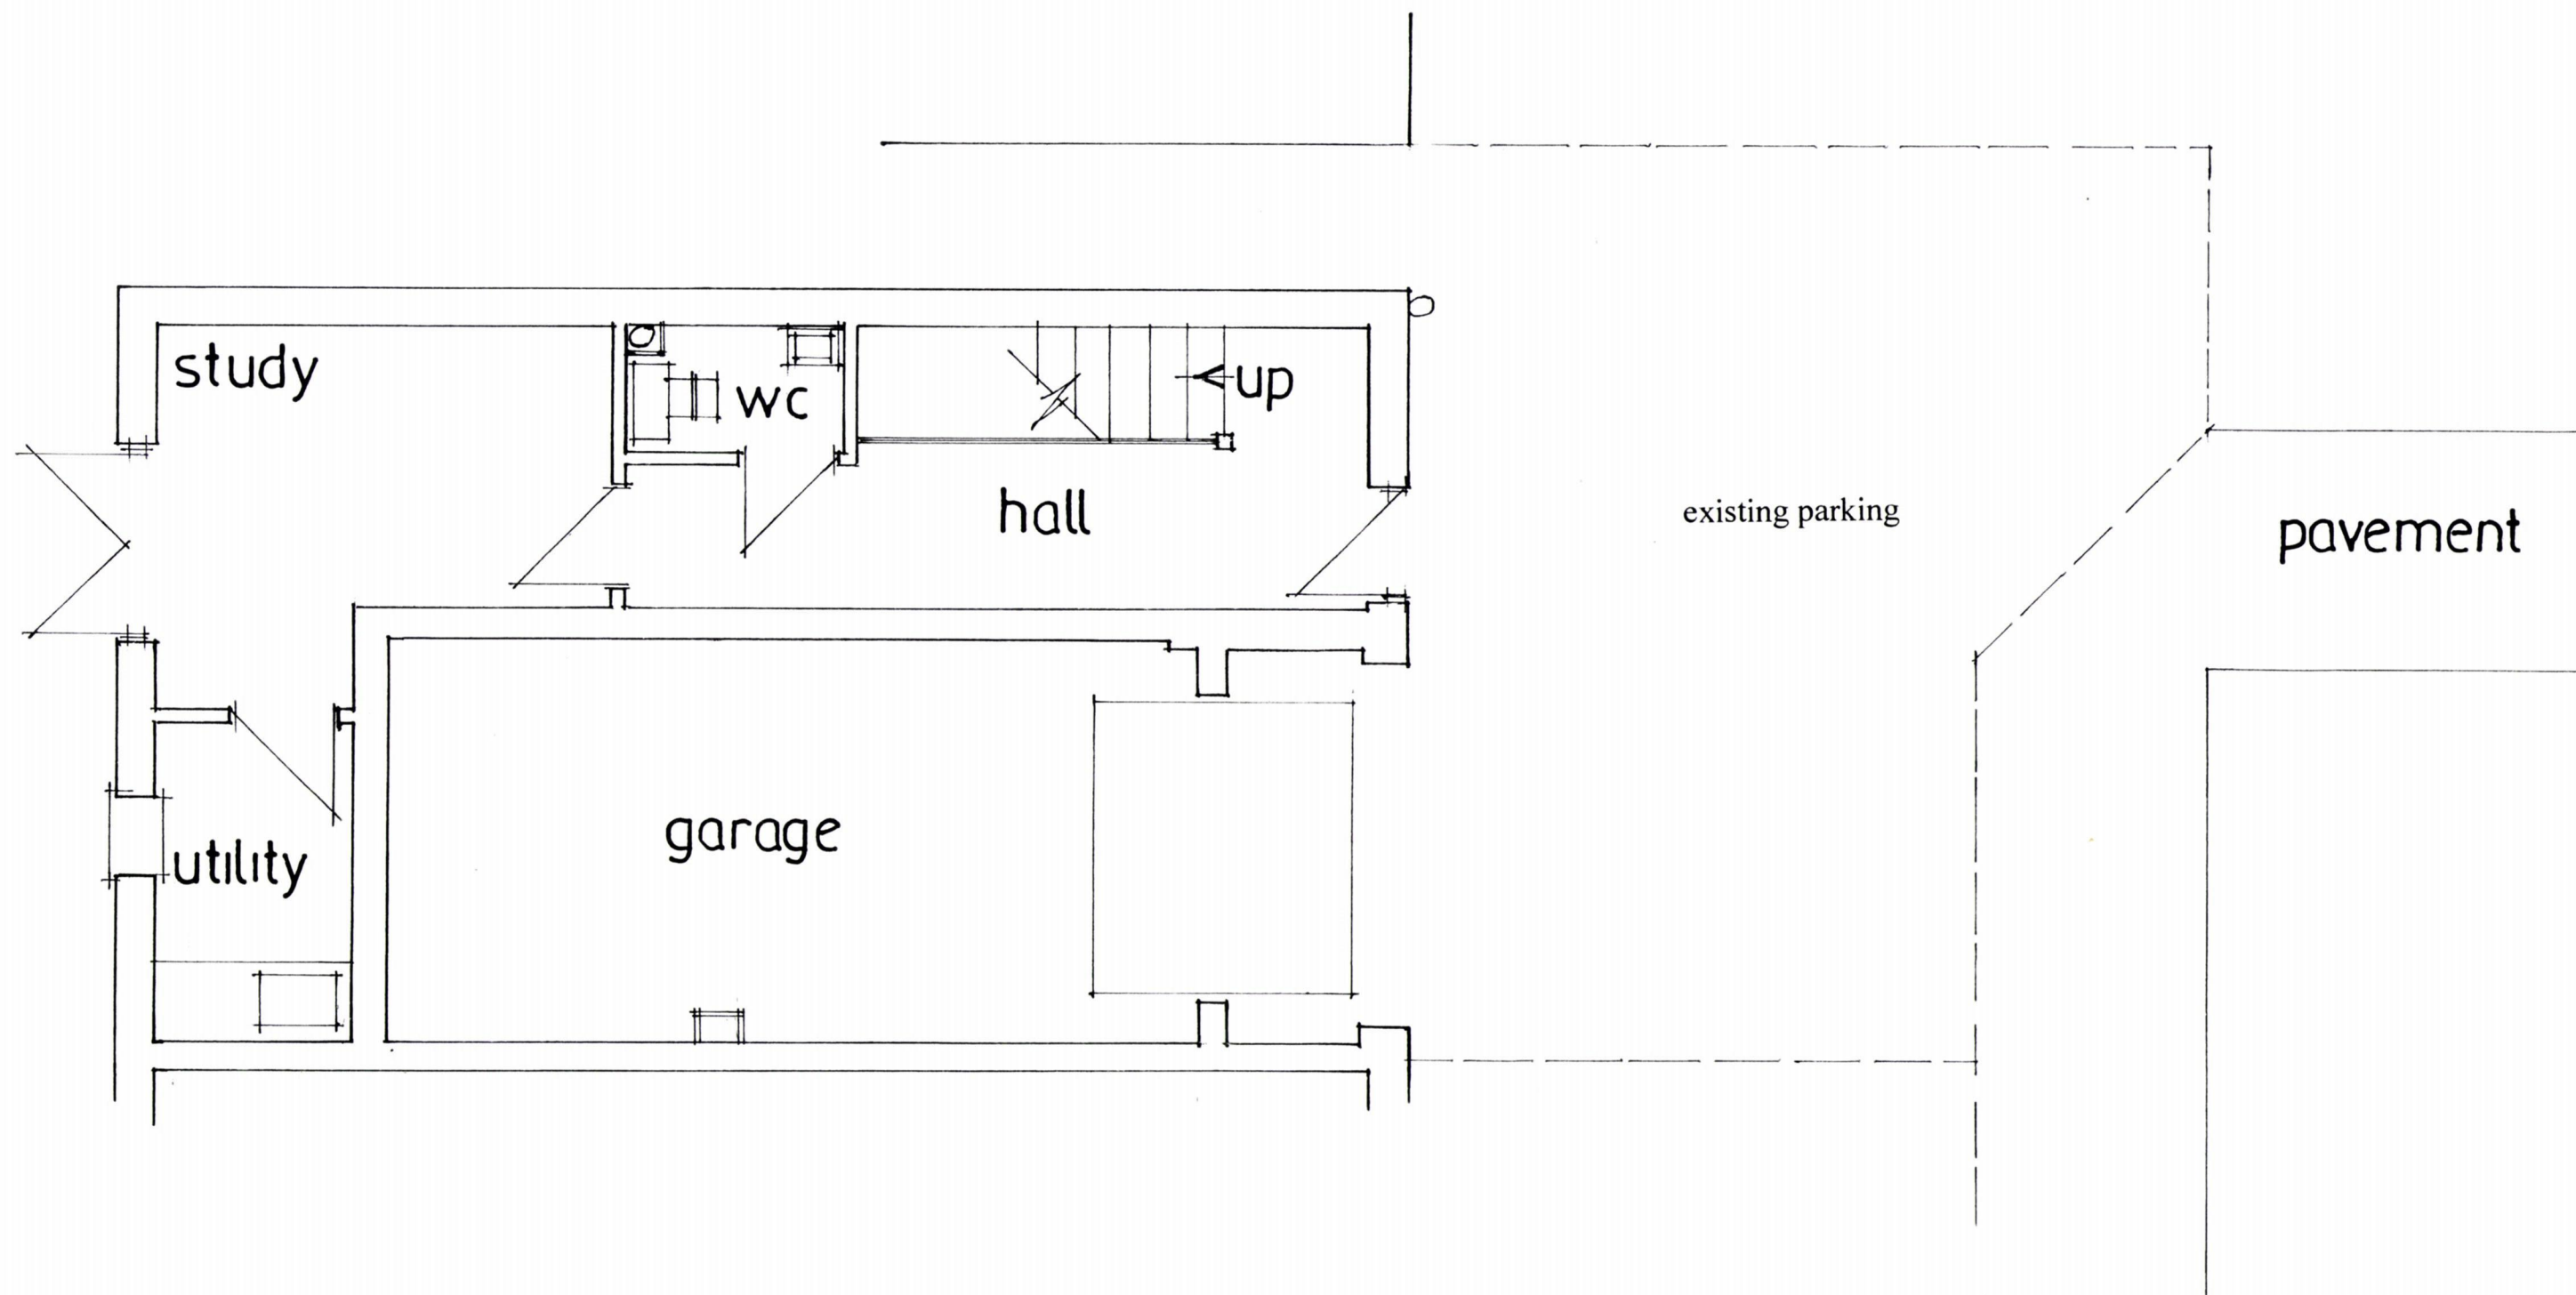

date june 21
scale 1:50

EXISTING GROUND FLOOR

PETER J. WALKER
ISLAND DESIGN
182 SEAFRONT, HAYLING ISLAND, HANTS
PO11 9AN
TEL: 02392467571