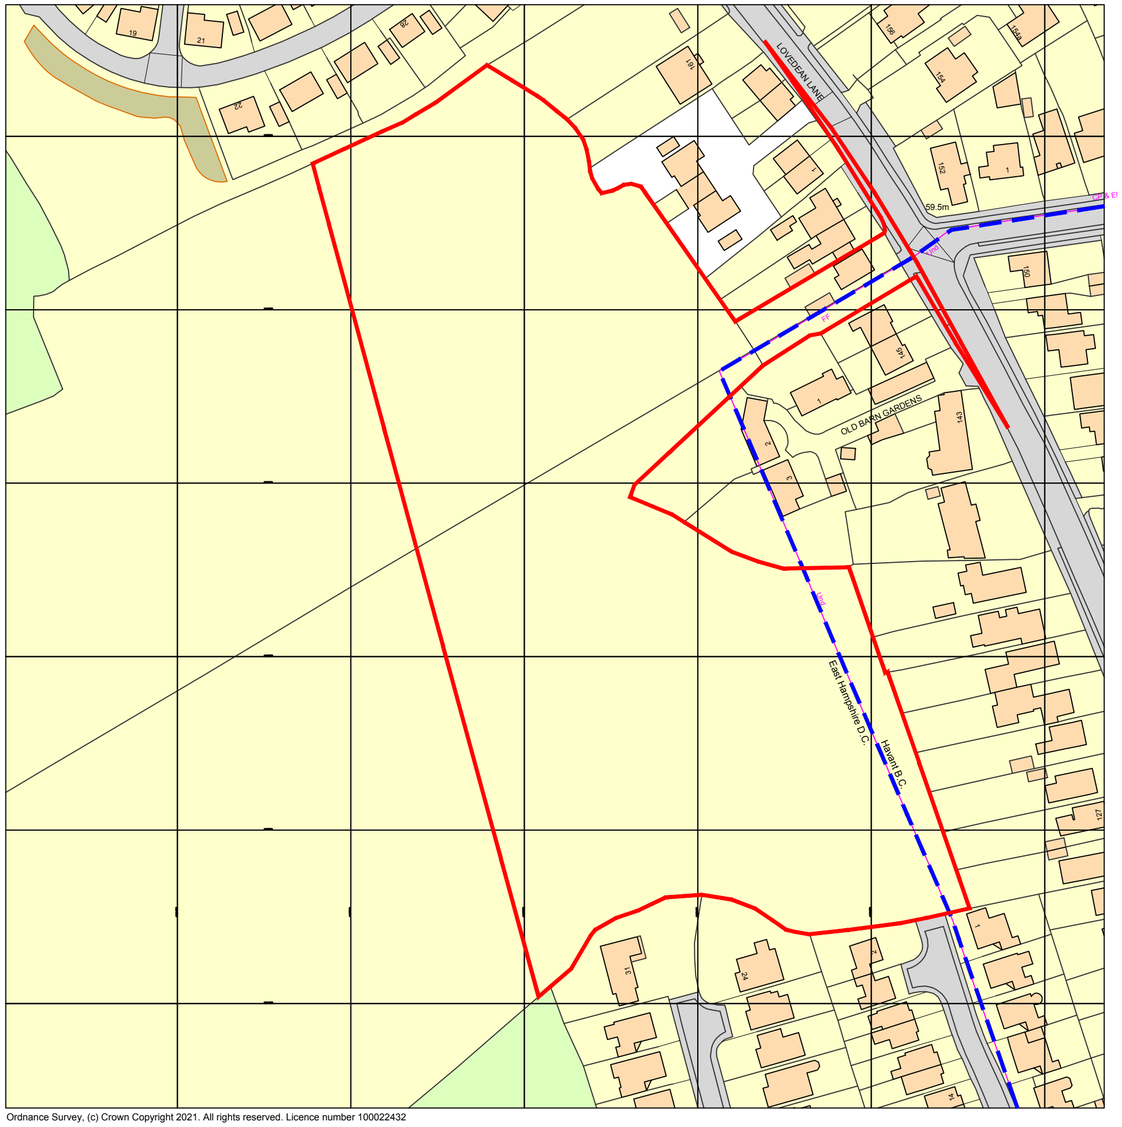

Ordnance Survey, (c) Crown Copyright 2021. All rights reserved. Licence number 100022432

LOCATION PLAN 1:1250

0m 20m 40m 60m

KEY

SITE BOUNDARY

LOCAL AUTHORITY BOUNDARY

Rev.	Date	Description	Drawn	Checked
C	18-03-20	OS licence updated.	DGP	DGP
B	14-02-20	Key added.	DGP	DGP
A	24-01-20	Red line amended at site entrance.	DGP	DGP

Client

BARGATE HOMES

aap architecture

Project

Cottage Farm, Lovedean Lane,
Waterlooville PO8 9RW

Drawing Title

Location Plan

Scale 1:1250 @ A2

Drawn DGP

Checked DGP

Date February 2021

File P1638 Location

Drawing Status PLANNING

Drg.No. P1638.08

Rev. C

AAP Architecture Ltd
Unit A, Monument Business Centre, Monument Way East, Woking, Surrey GU21 5LG
T 01483 727345 **E** projects@aap-arc.co.uk **W** aap-arc.co.uk

Under the Intellectual Property Act 2014, this drawing is the copyright of AAP Architecture Ltd.