


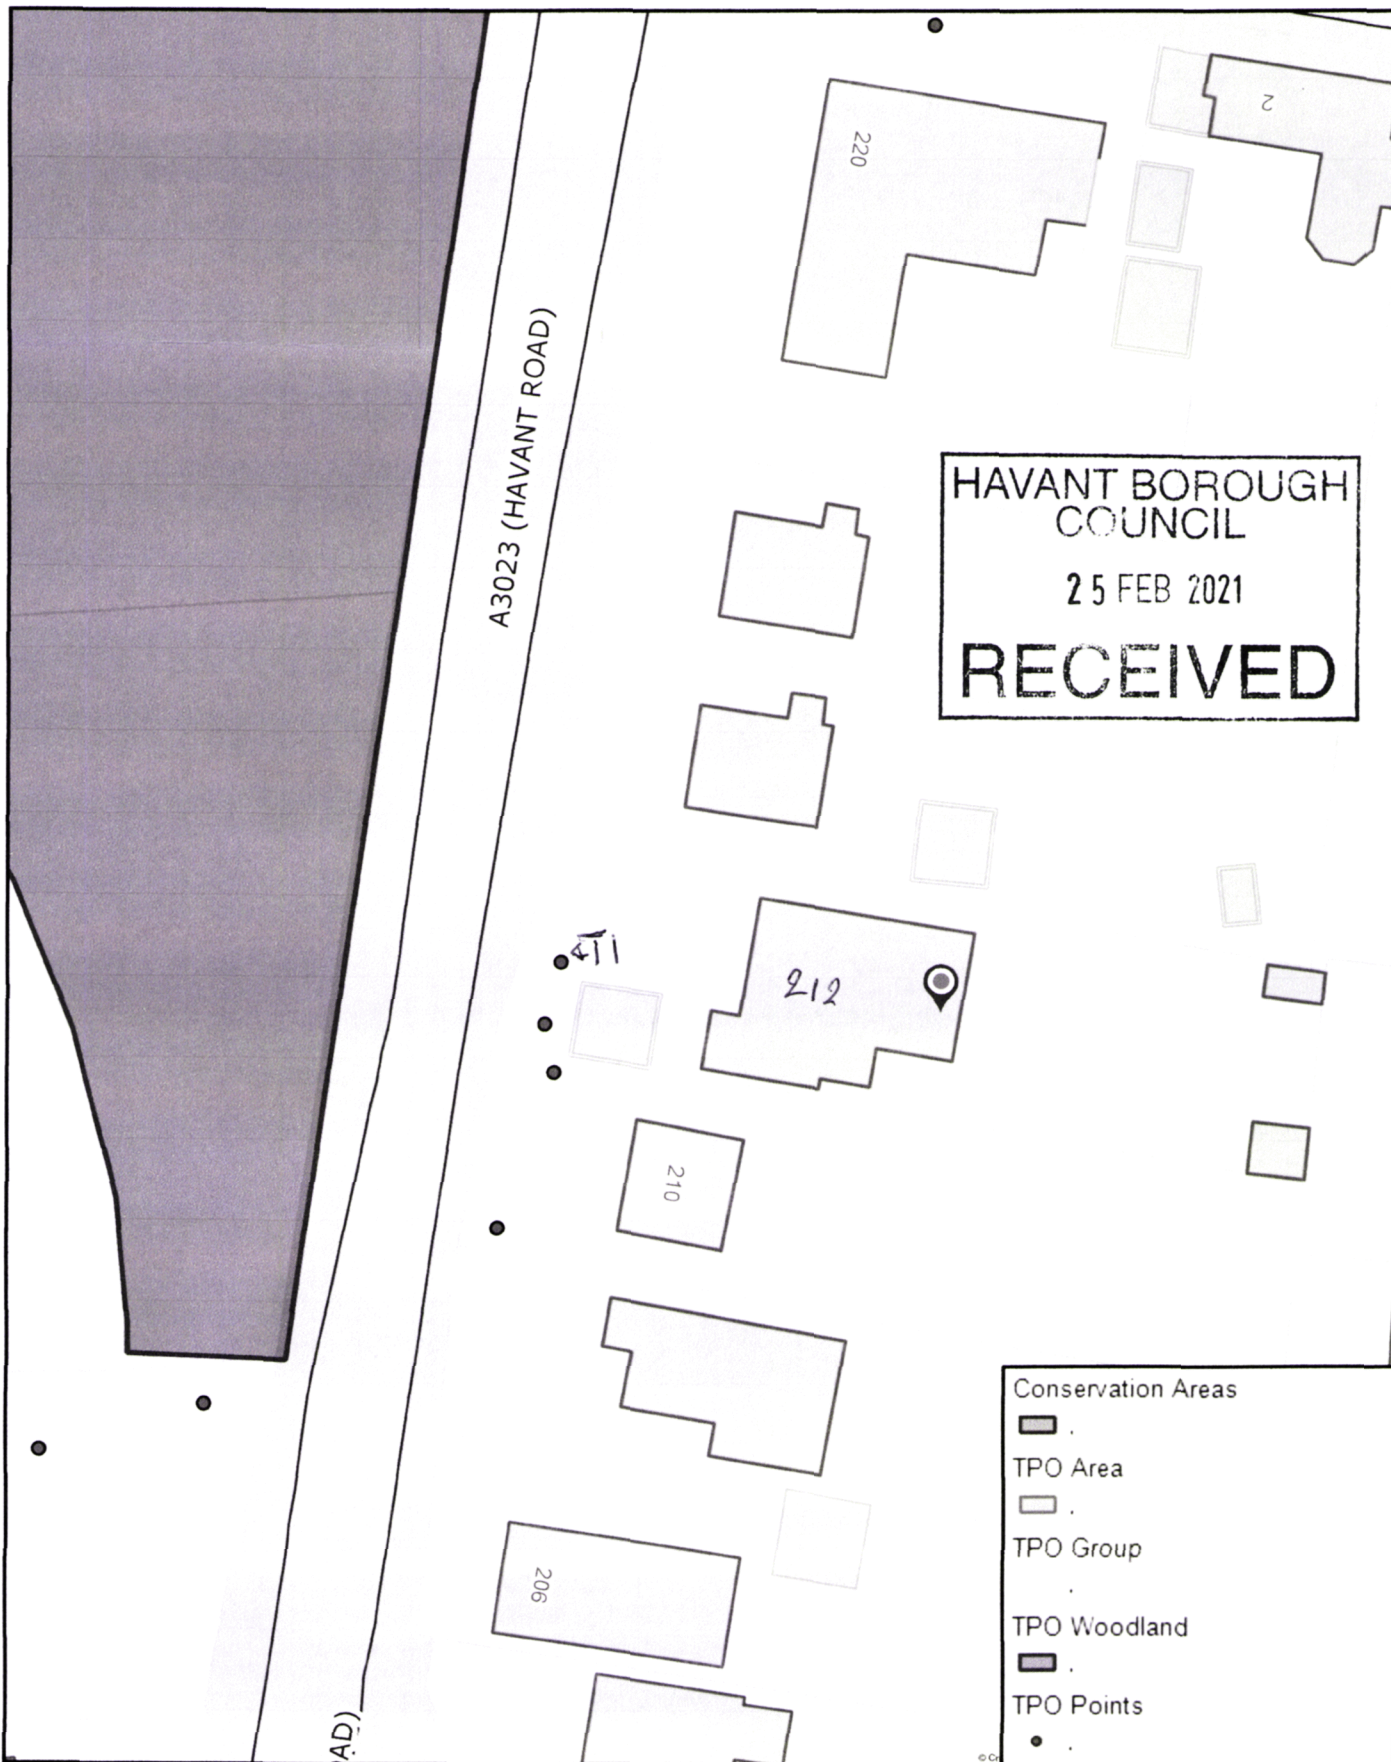

212 HAVANT ROAD HI

N Scale: 1:500

Printed on: 2021-02-12 10:43:32

Havant
BOROUGH COUNCIL

© Havant Borough Council - OS Licence 100019217