


5b Gwatkin Close, PO9 3PZ

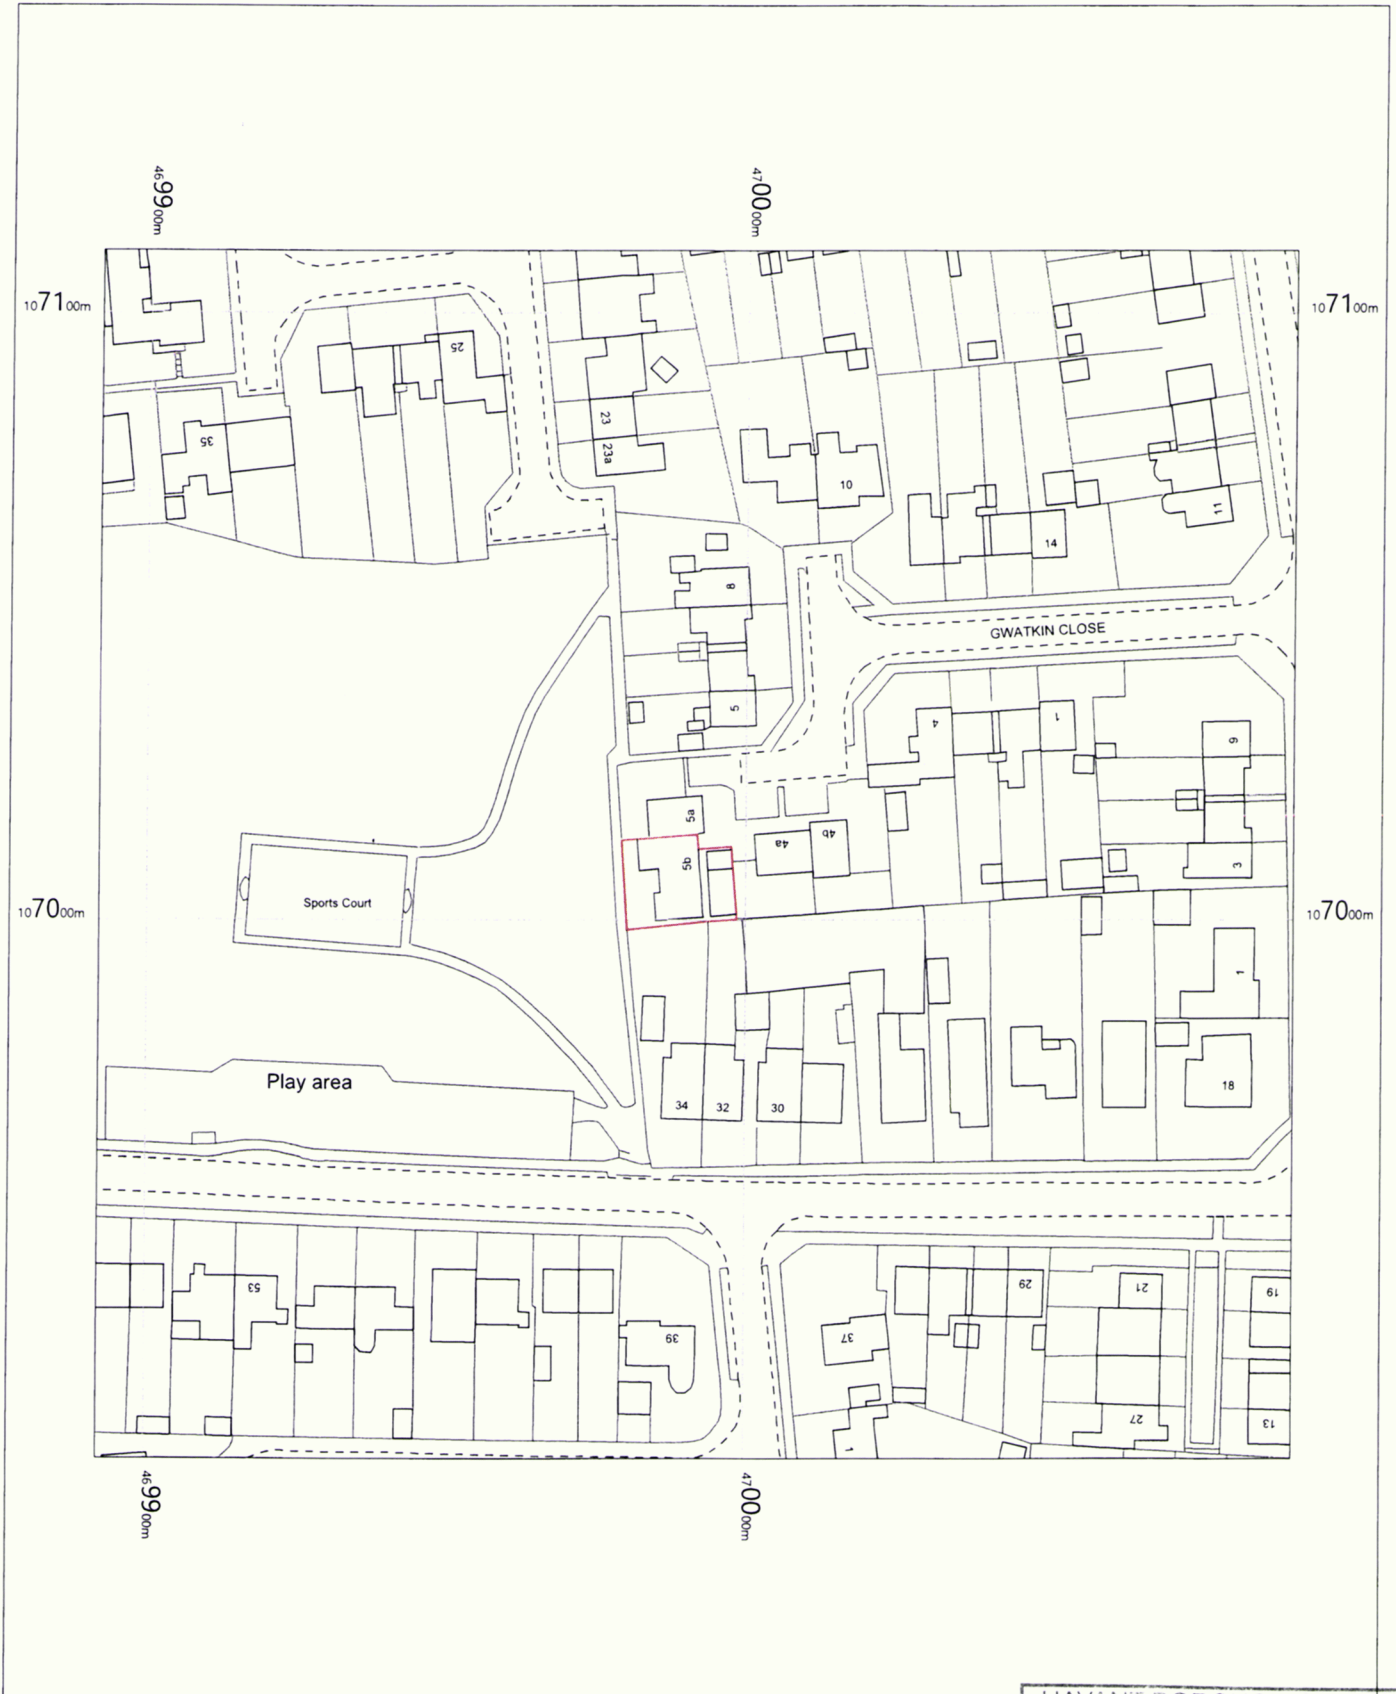

5b Gwatkin Close,
Havant,
Hampshire
PO9 3PZ

OS MasterMap 1250/2500/10000 scale
Friday, February 18, 2022, ID: MPMBL-01020517
www.planningapplicationmaps.co.uk

1:1250 scale print at A4, Centre: 469992 E, 107010 N

©Crown Copyright Ordnance Survey. Licence no. 100051661

