1 Roof light (Velux or similar product)
2 UpVC windows to match existing
3 Single ply flat roof
4 Durasid weatherboard cladding
5 Roof tiles to match existing

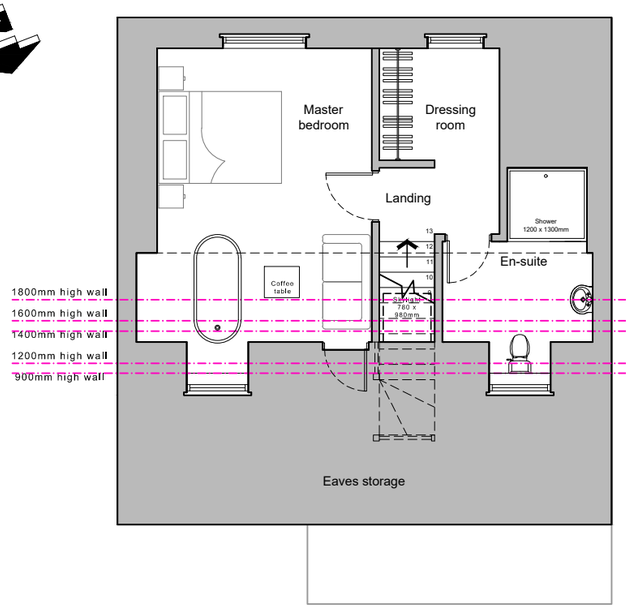

Second floor plan

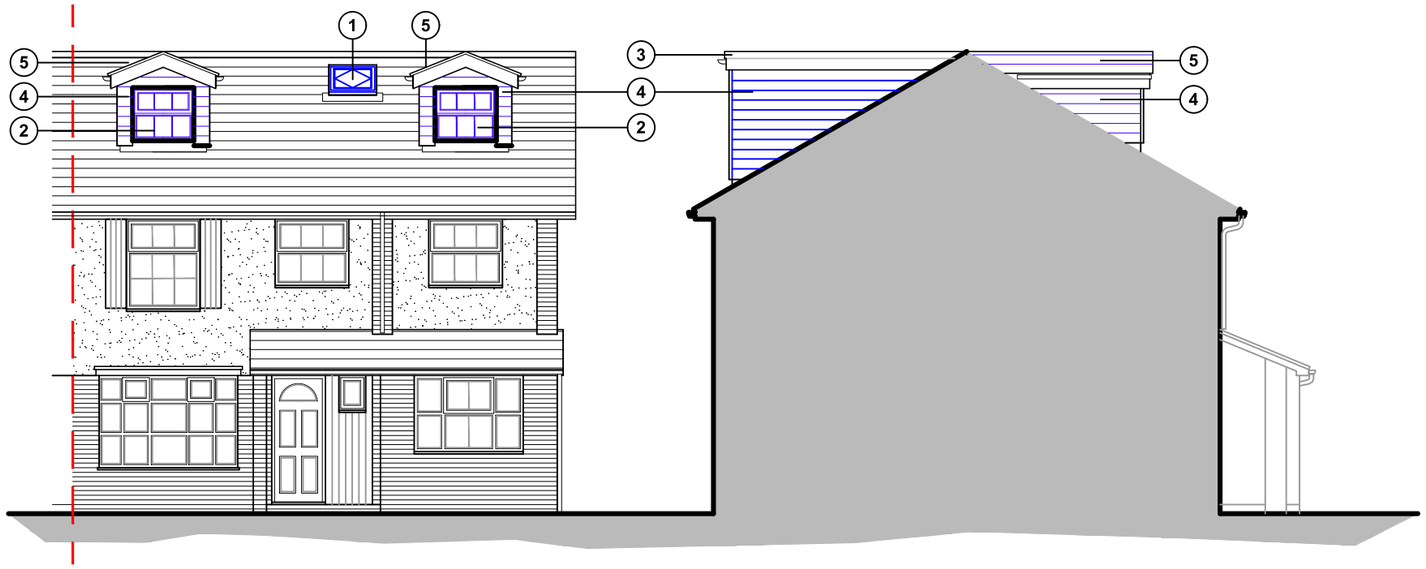

North (front) elevation

East (side) elevation

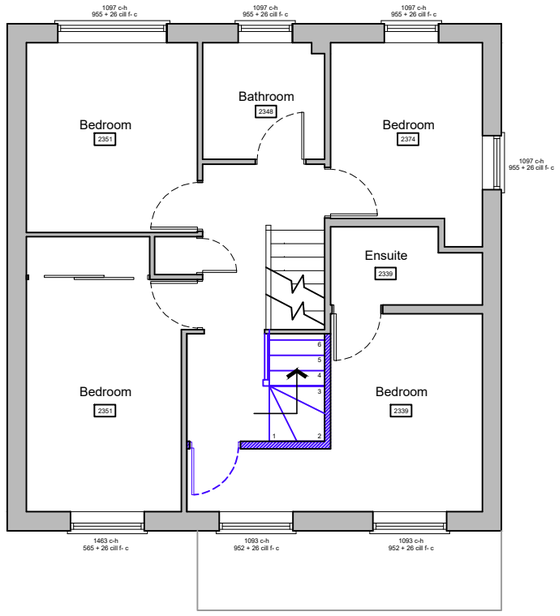

First floor plan scale 1:100
(ground floor unchanged in new proposal)

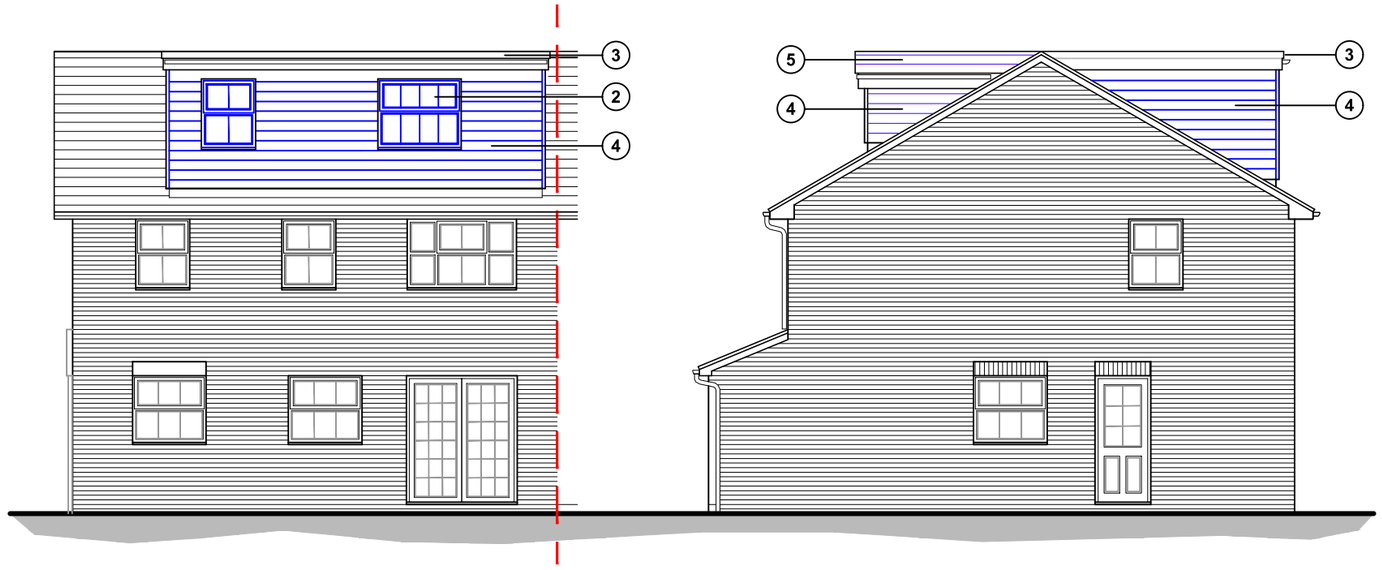

South (rear) elevation

West (side) elevation

Proposed floor plans & elevations scale 1:100

1 0 1 2 3 4 5 6 7 8 9m

For	Title				Office Tel:
MR & MRS GREENWAY	PROPOSED FLOOR PLANS & ELEVATIONS				01243 933732
Project	Date	Drawn	Scale	Checked	Email:
PROPOSED EXTENSIONS AT 40 OAKMEADOW CLOSE, EMSWORTH, PO10 7RL	SEPT 2022	JB	1:100 @ A3	-	admin@jb-architecturedesign.com
	Job Number		Drawing Number	Revision	Web:
	PL.633.22		-03	B	www.jb-architecturedesign.com

JB ARCHITECTURE