
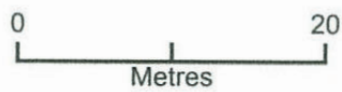


Block Plan

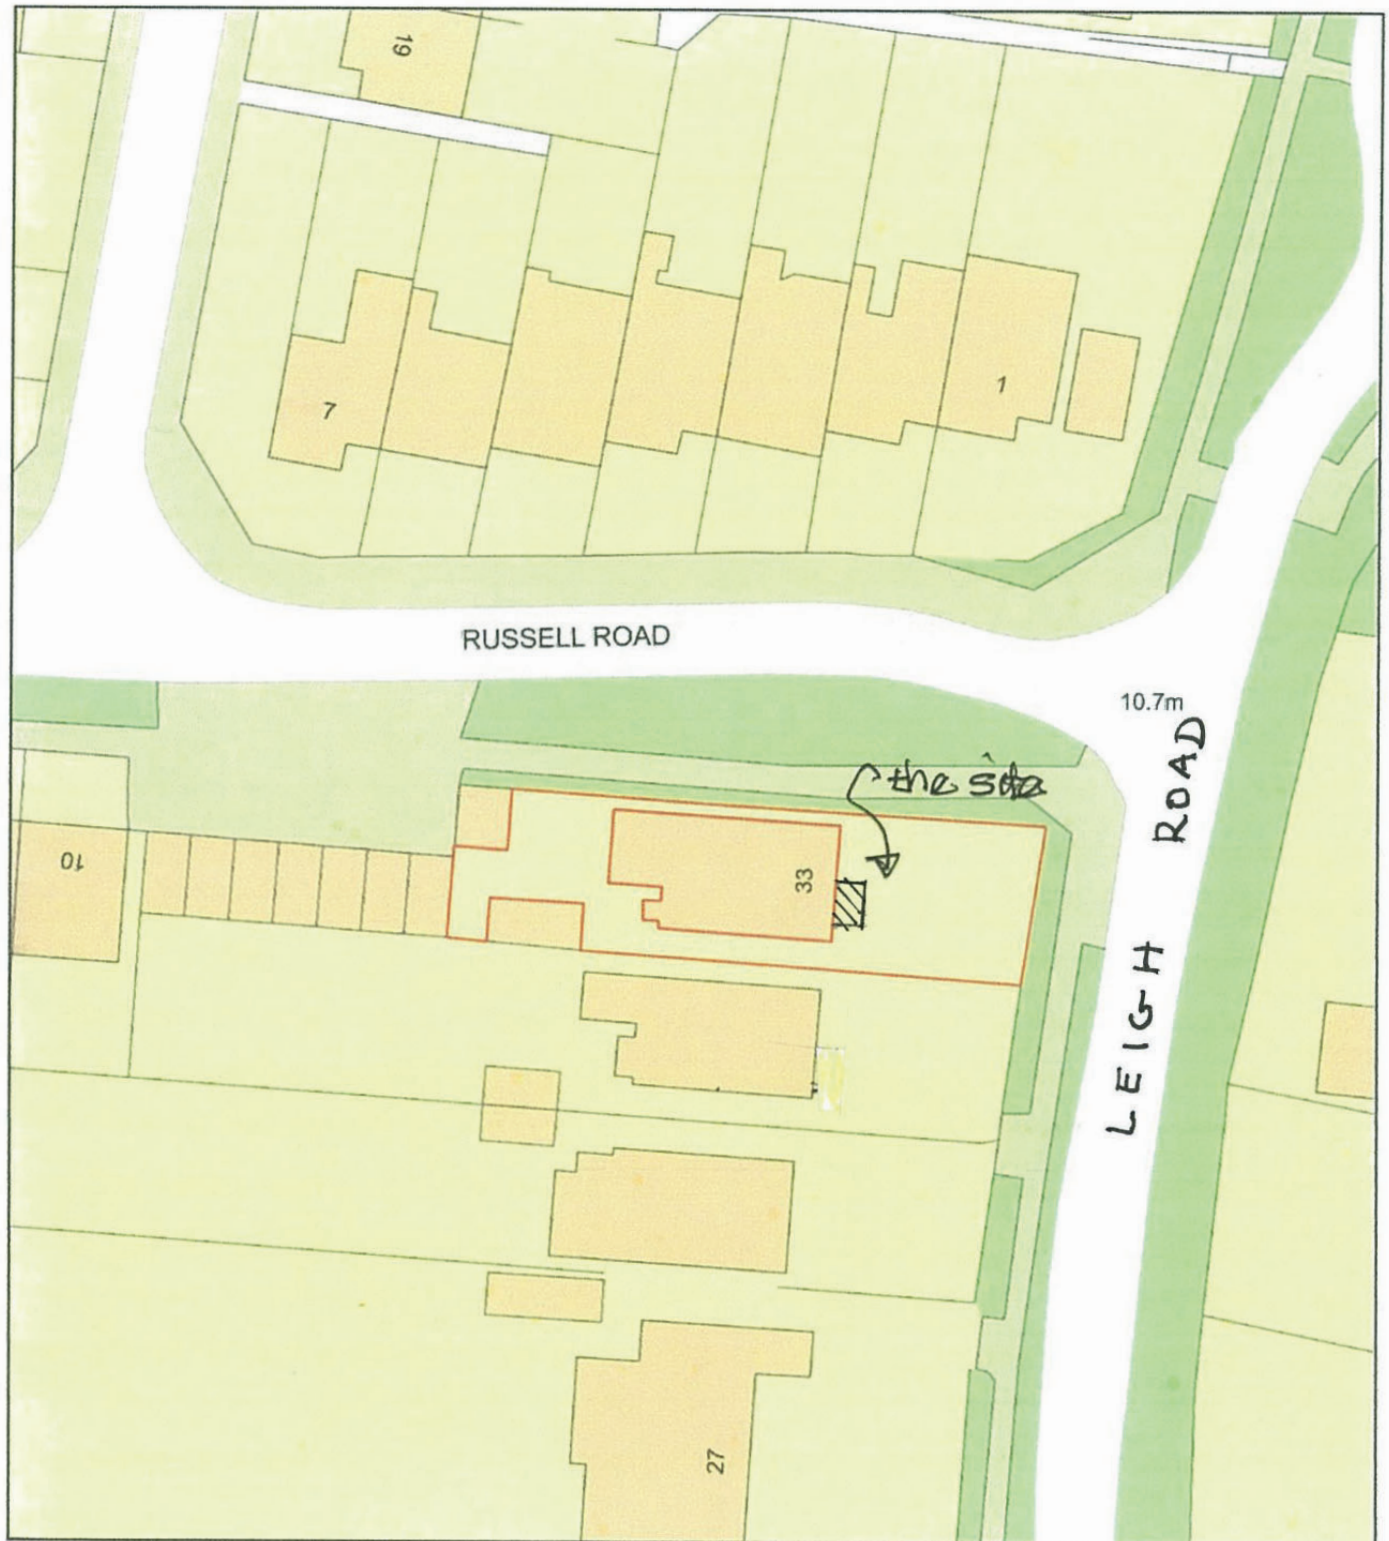

Plan Produced for: Mrs Fisher

Date Produced: 04 Nov 2020

Plan Reference Number: TQRQM20309134318980

Scale: 1:500 @ A4