


-	-	-	Client	Mr & Mrs B. Stokes		The Copyright of this drawing belongs to HSR Design and may not be reproduced, copied or altered in any way without written authority. Use written dimensions only. All dimensions to be checked on site prior to commencement of work.		
Rev.	Date	Description	Job	118 Havant Road Hayling Island PO11 0LJ				
Drawing Status PLANNING					Drawing Title Existing Ground Floor			
Date March 2021	Scale 1:50@A3	Drawn by CL			Job No. 350	Drawing No. 02	Revision -	

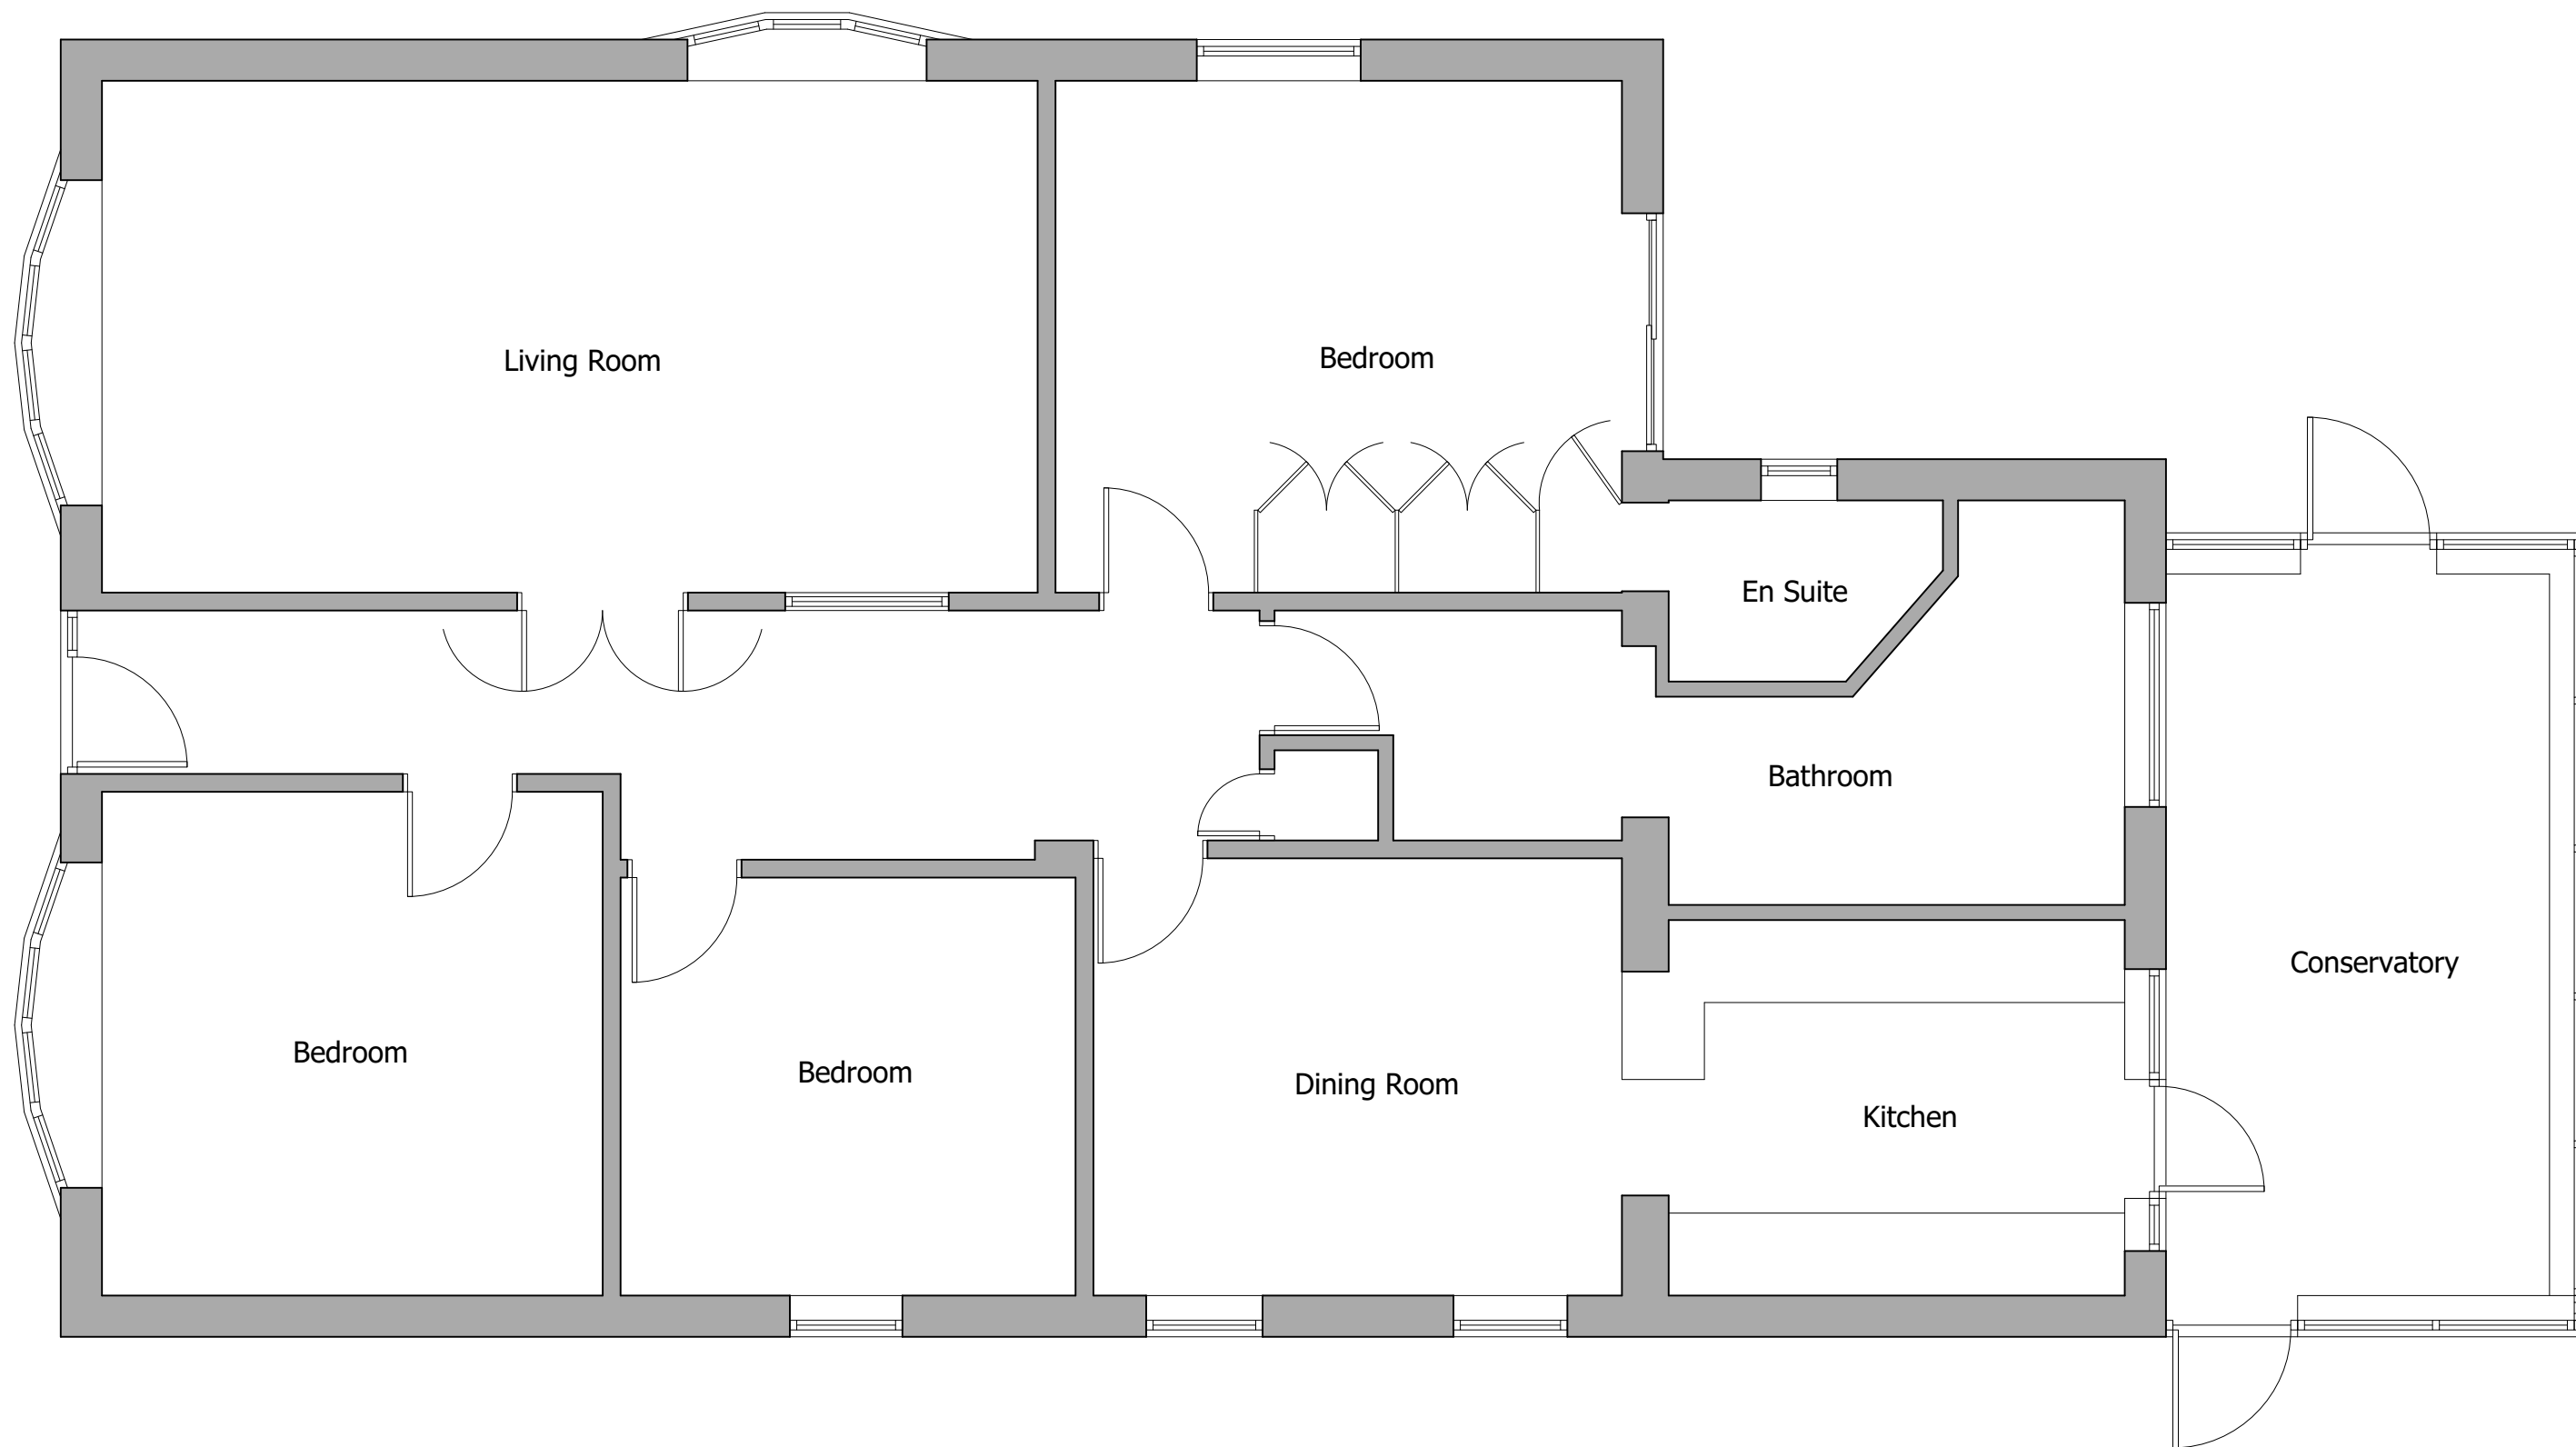

29 Chestnut Road • Southampton • SO16 6BS
07980 266184 • chris@hsr-design.co.uk

