


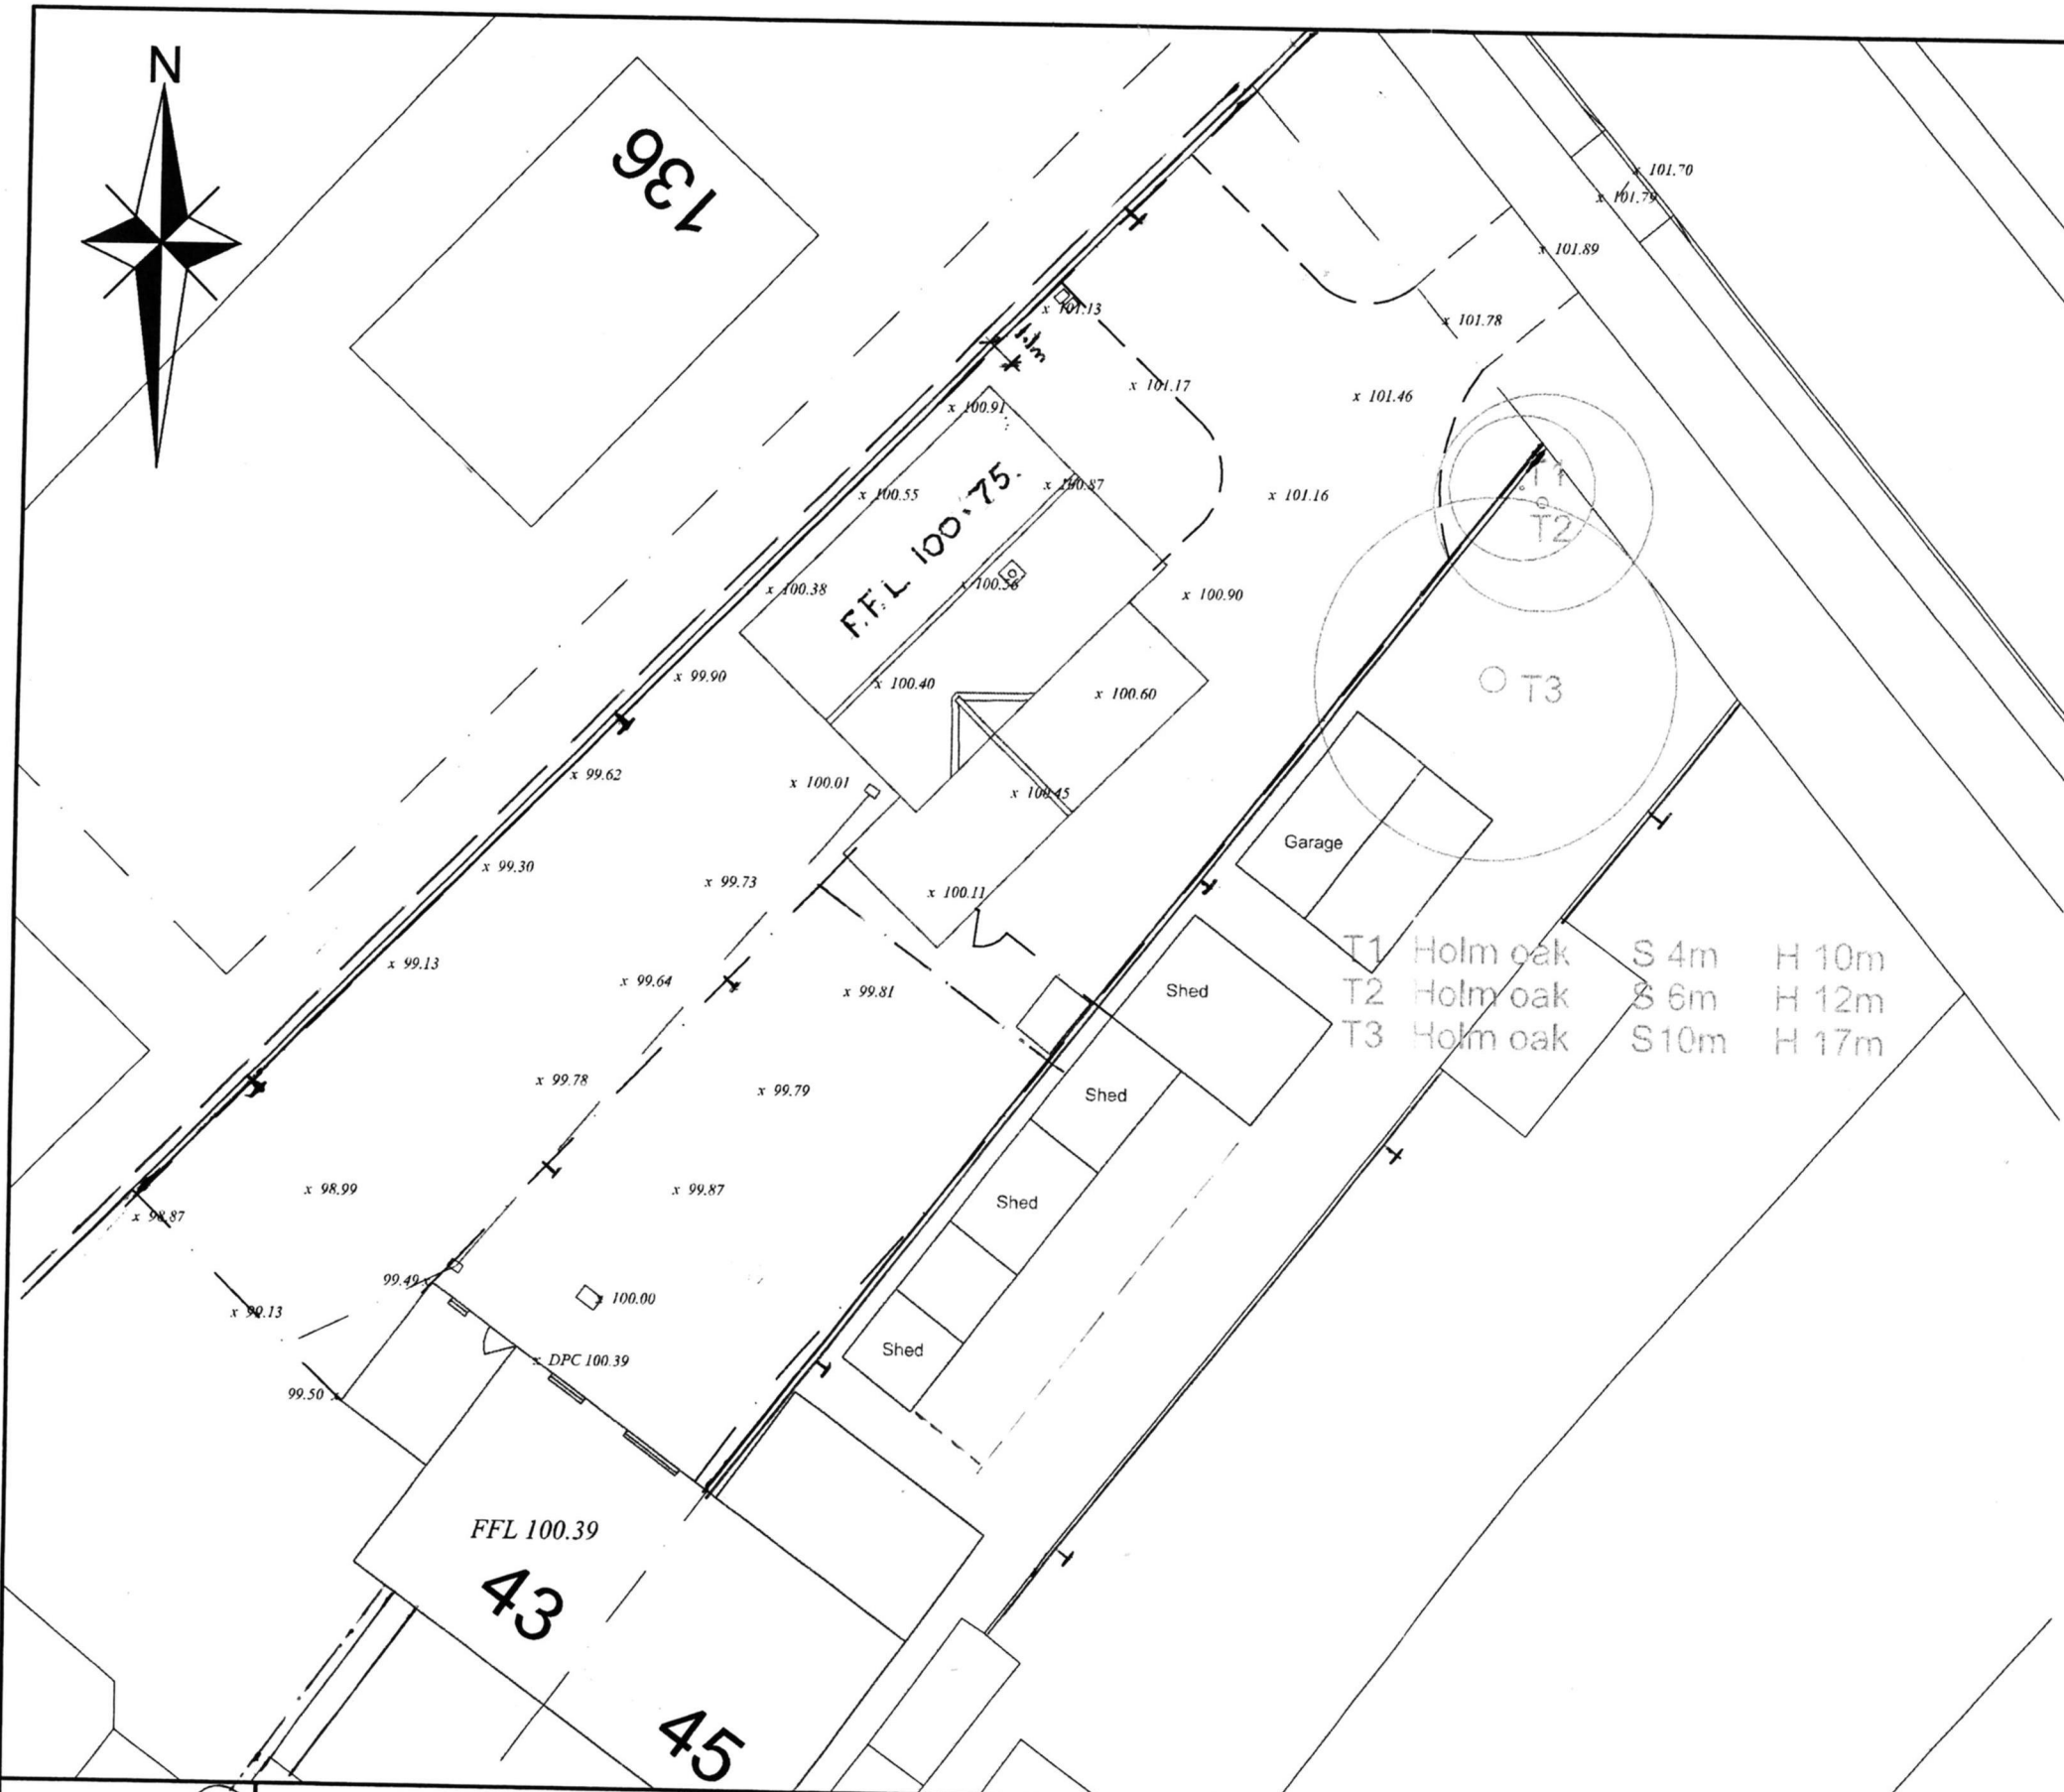


# Arboricultural Statement

All three tree shown on the plan are located within the neighbouring property and are all "Holm Oaks" of varying sizes.

The proposed extension sits outside of the root area and we propose to install root protection measures during the construction of the property and have no hard landscaping on or over the root area of the trees.

T1 Holm oak S 4m H 10m  
T2 Holm oak S 6m H 12m  
T3 Holm oak S 10m H 17m

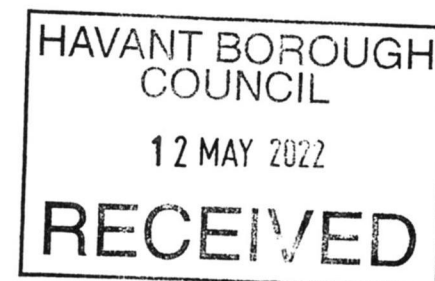

OS Licence No 100045733



Architectural & Civil Engineering Design  
143 Station Road, Liss, Hants. GU33 7AJ  
Tel 01730 894988 Fax 01730 891165  
e-mail:enquiries@acedesigns-ltd.co.uk  
www.ace-designs.co.uk

Job Title  
Proposed New Dwelling rear of  
43 Elizabeth Road, Waterlooville

Drawing Title  
EXTG: Arboricultural Plan  
SITE GROUND LEVELS / FINISHED FLOOR LEVELS

Client

Mr J G Gill  
APP/19/00396  
SUBMISSIONS: CONDITION 2

|                     |                           |                |
|---------------------|---------------------------|----------------|
| Scale<br>1:200 @ A3 | Date<br>July 21           | Designed<br>GG |
| Drawn<br>EV         | Checked<br>GG             | Approved       |
| Job No<br>190306    | Drawing No<br>190306 / 28 | Rev<br>A       |