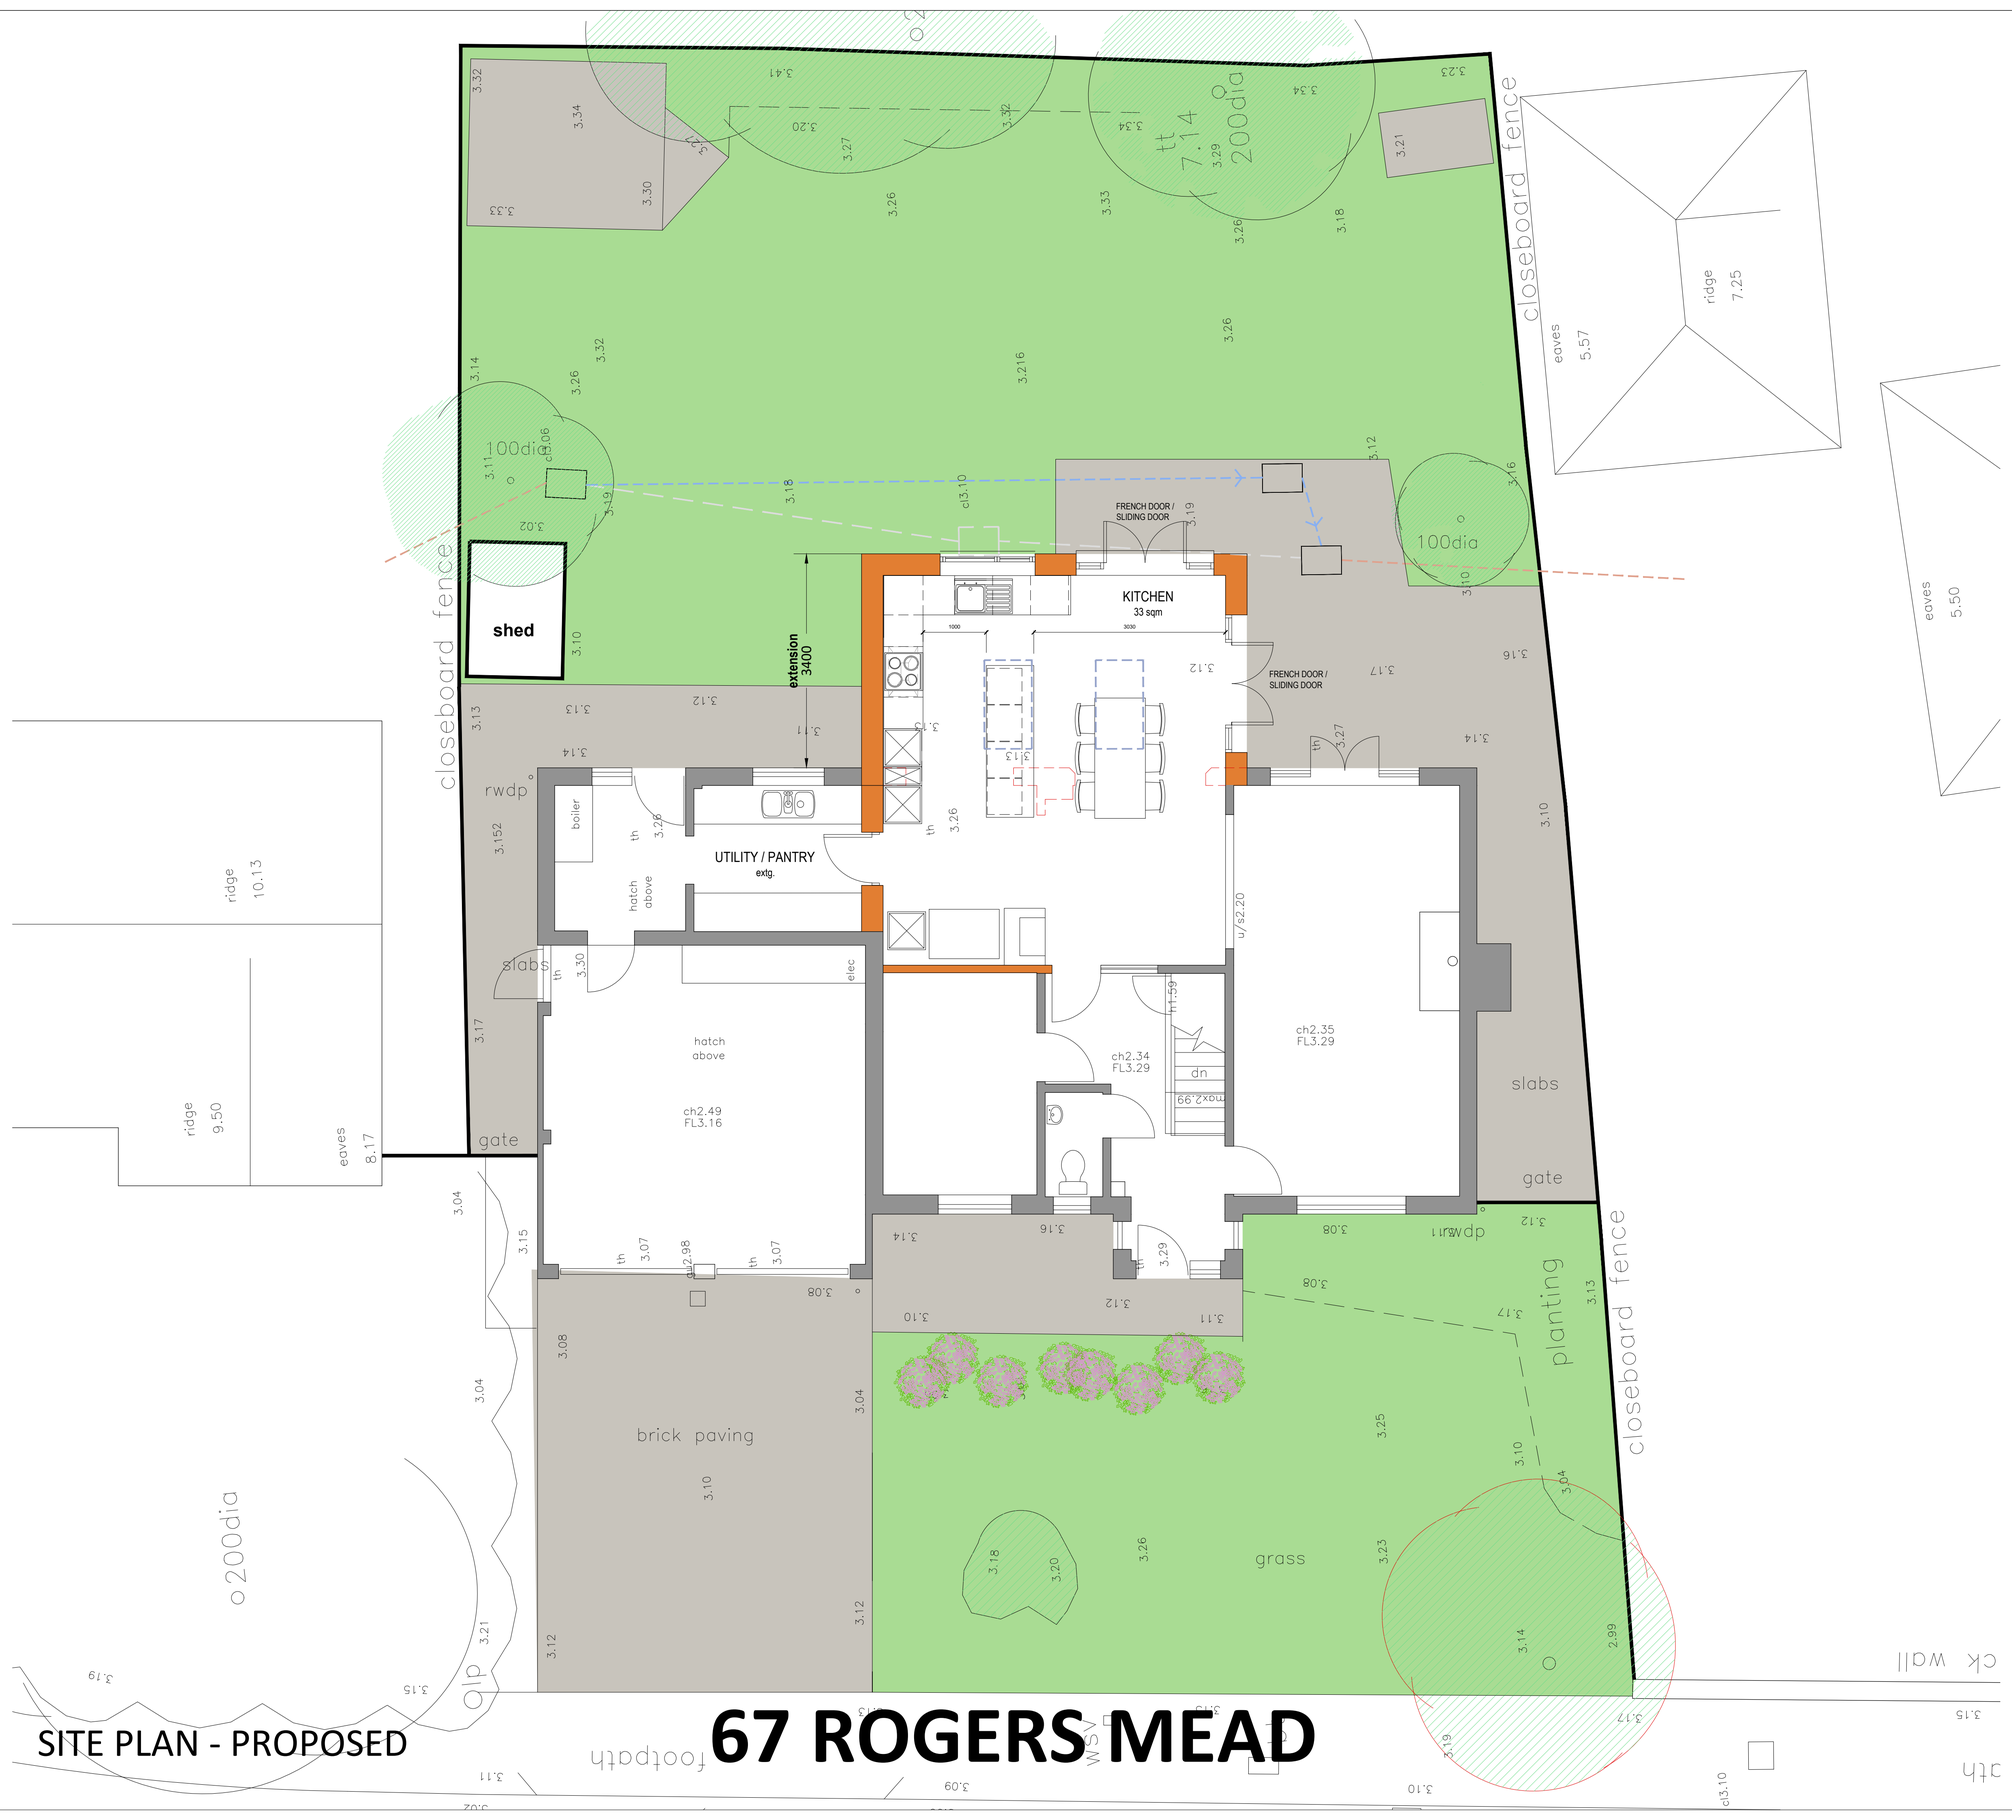

SITE PLAN - PROPOSED

67 ROGERS MEAD

NOTES:

This drawing has been prepared for the purposes of PLANNING APPLICATION and is not to be used for any other purpose.

This drawing is the property of Martin Ralph and must not be reproduced, in part or whole, or deviated from, without their permission.

AMENDMENTS		DATE
C	Boundary wall removed	11.05.21
B	General updates	03.02.21
A	General updates	11.01.21

CLIENT
Mark and Karen Durkin

PROJECT
Alterations to
67 Rogers Mead, Hayling Island
Hampshire PO11 0PL

DRAWING TITLE
SITE PLAN
AS PROPOSED

DATE
AUGUST 2020

SCALE
1:100 @ A3

DRAWING No.
20A_015 007

REVISION
C

MARTIN RALPH
ARCHITECTS
RIBA
Chartered Practice
CHARTERED ARCHITECTS
SURVEYORS & ENGINEERS
Part of THE MARTIN RALPH GROUP

11 Dragoon House
Hussar Court
Brambles Business Park
Portsmouth
Hampshire
PO7 7SF

www.martinralph.co.uk
info@martinralph.co.uk

T. 023 9225 7711
F. 023 9225 7712