



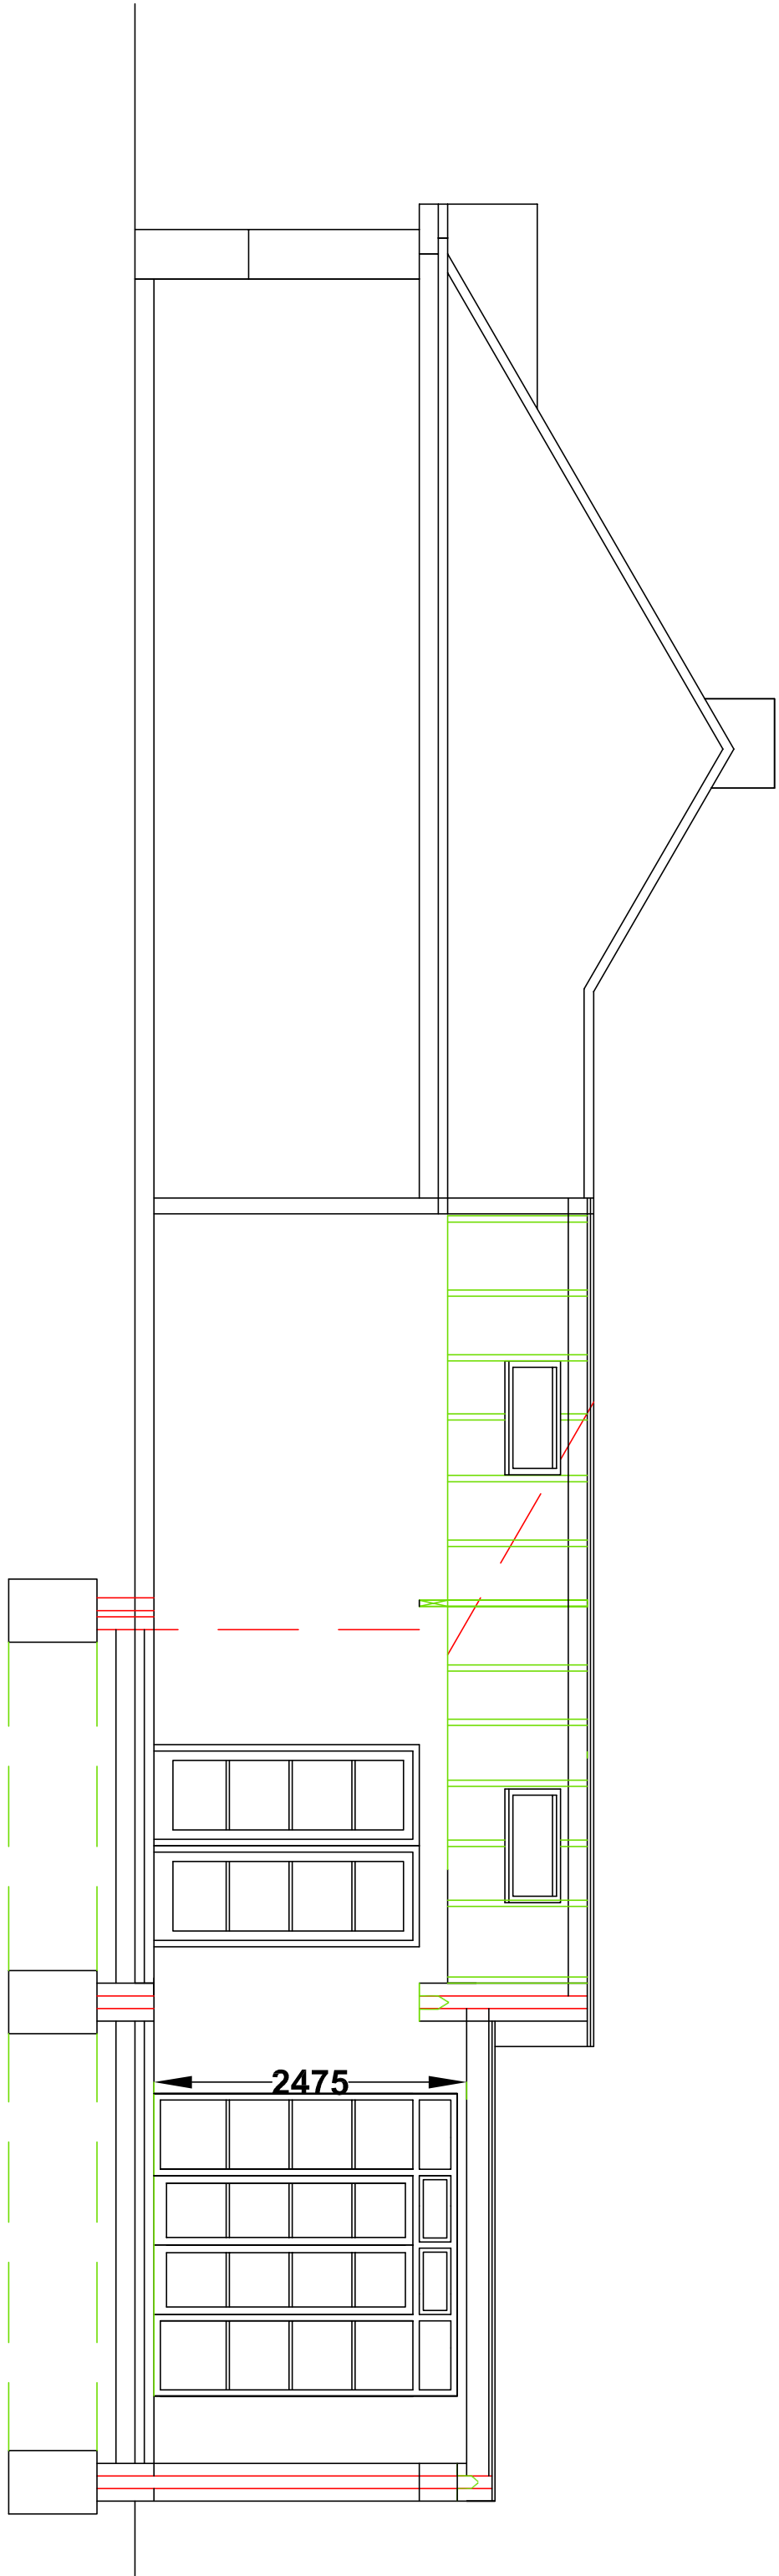

Proposed Long Section

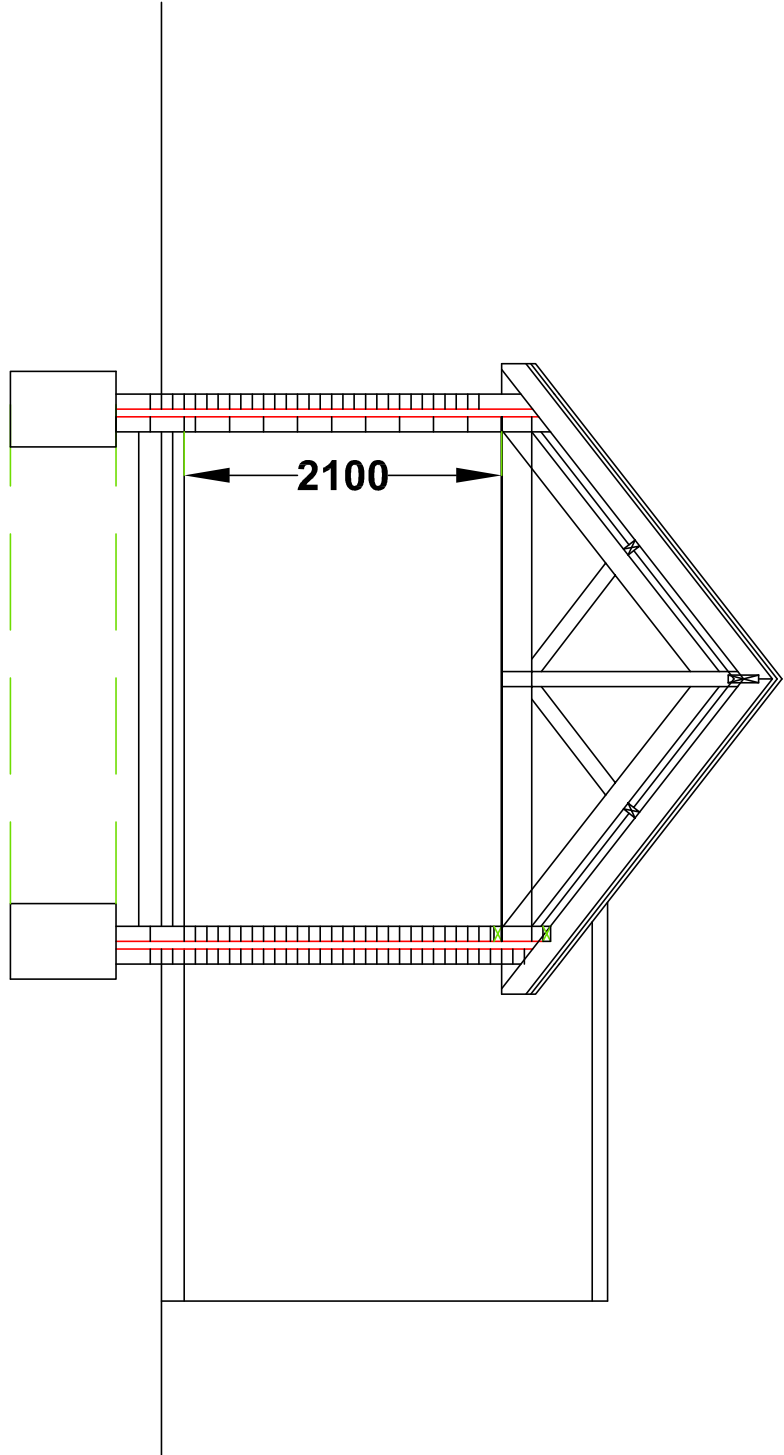

Section Through Dining Extension

