


Proposed Out Building - 64 Southwood Road Hayling Island

NATIONAL
MAP CENTRE

OS Plan Black / White

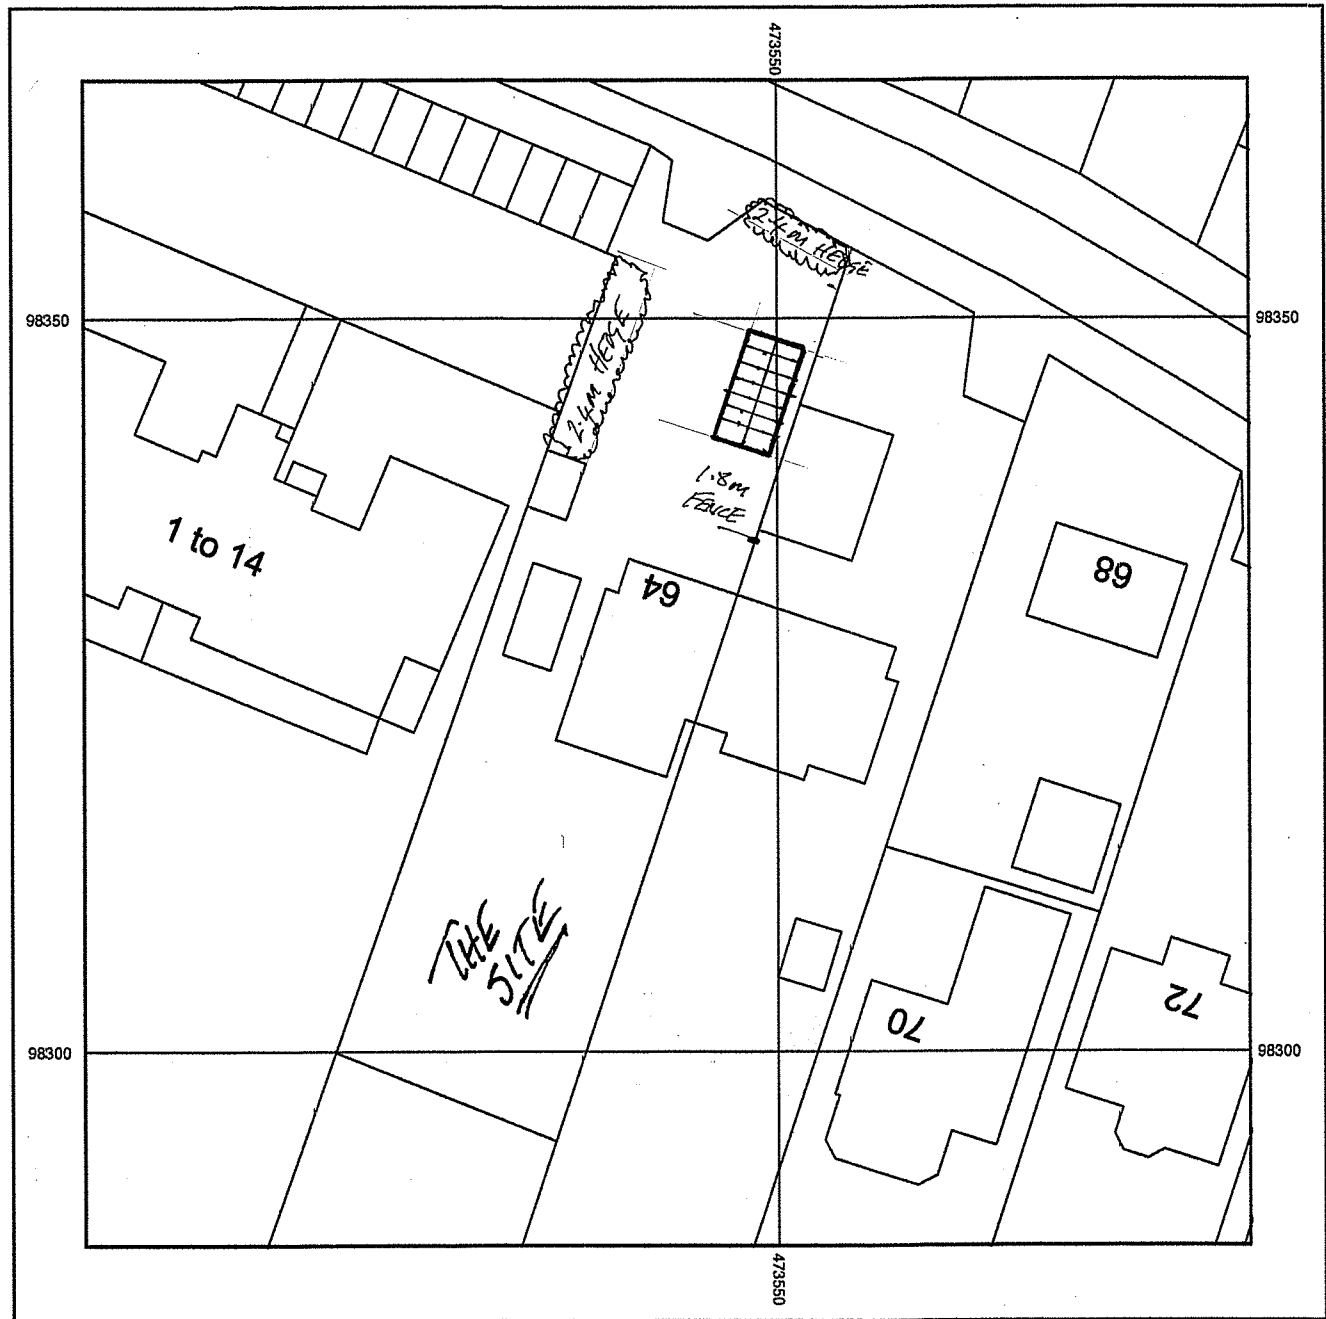

Scale: 1:500



Supplied by: National Map Centre
License number: 100031961
Produced: 04/02/2021
Serial number: 13341


64 SOUTHWOOD ROAD
HAYLING ISLAND
PO11 9QE

Plot centre co-ordinates: 473542,98327
Download file: currie_64southwood_
Project name:

© Crown copyright and database rights 2021. OS 100031961

NATIONAL
MAP CENTRE

OS Plan Black / White

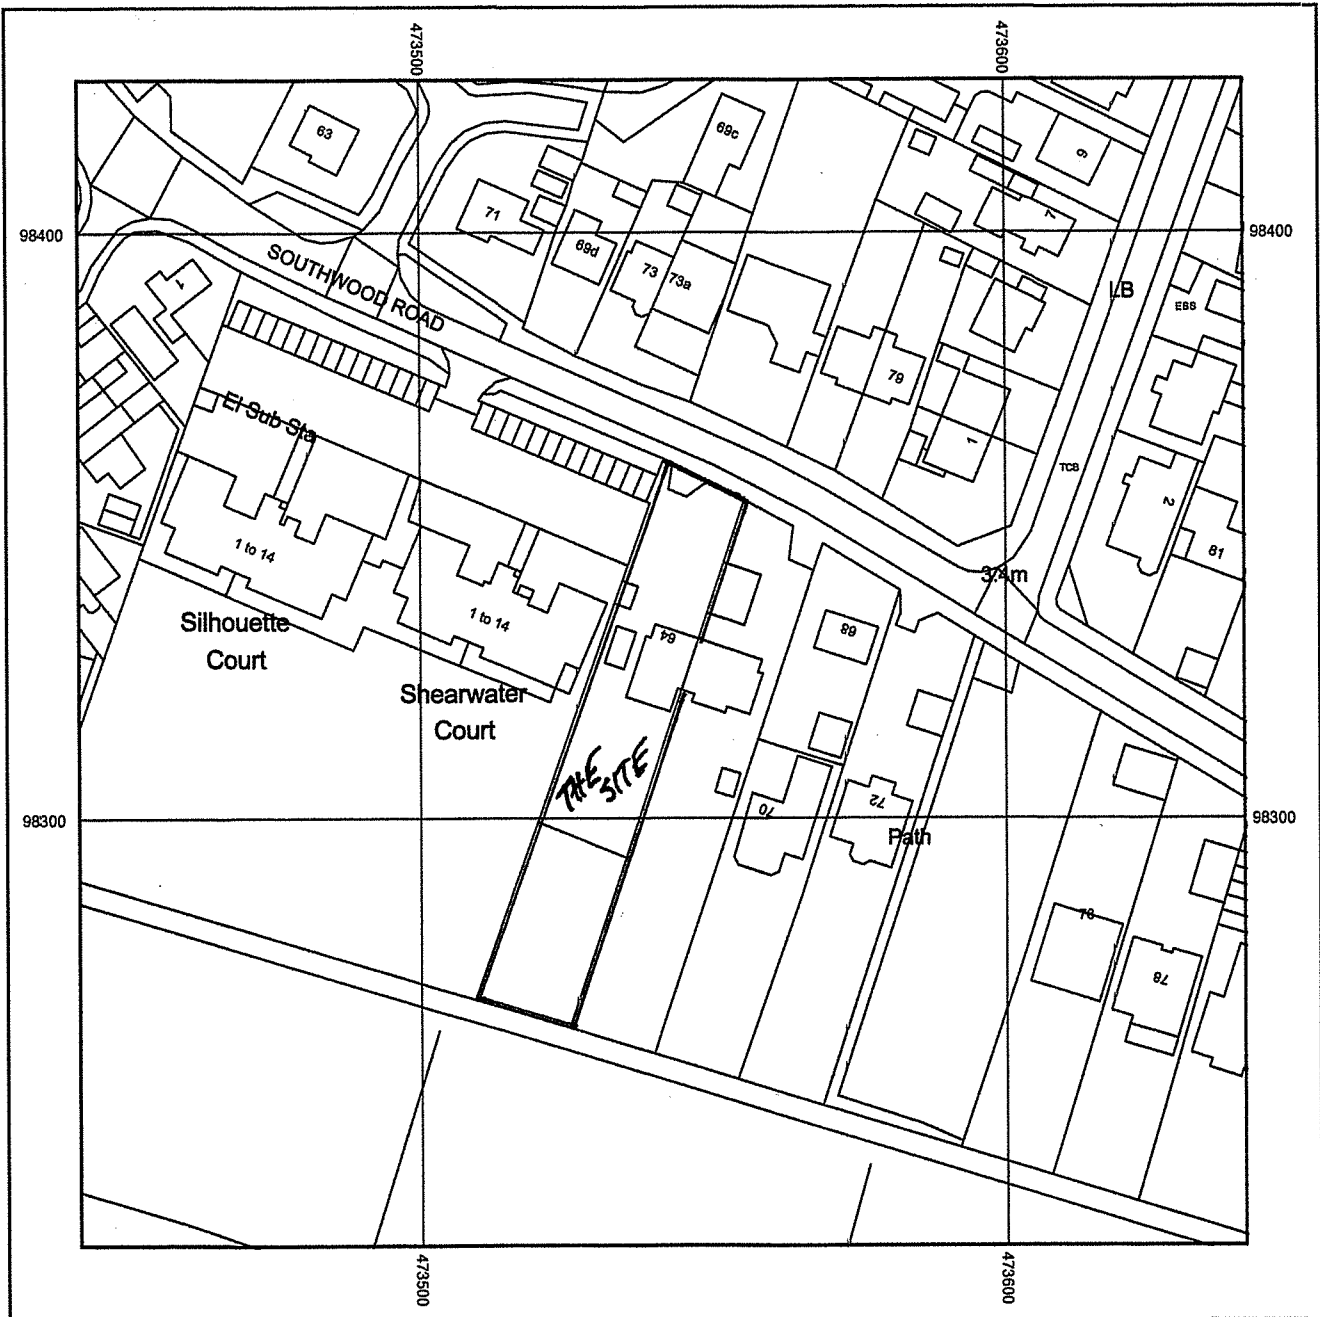

Scale: 1:1250



Supplied by: National Map Centre
License number: 100031961
Produced: 04/02/2021
Serial number: 13345

64 SOUTHWOOD ROAD
HAYLING ISLAND
PO11 9QE

Plot centre co-ordinates: 473541,98327
Download file: currie_64southwood_
Project name:

© Crown copyright and database rights 2021. OS 100031961

Drawn by	Ian Currie
Scale	1:1250 & 1:500
Date	4 Feb 2021
Drawing No	02/IC/21