




CAD

Critchley Architecture And Design Ltd.
Contact: 02392 474 919 | info@caad.online

The Old Brewery, 15E South Street, Havant, PO9 1BU

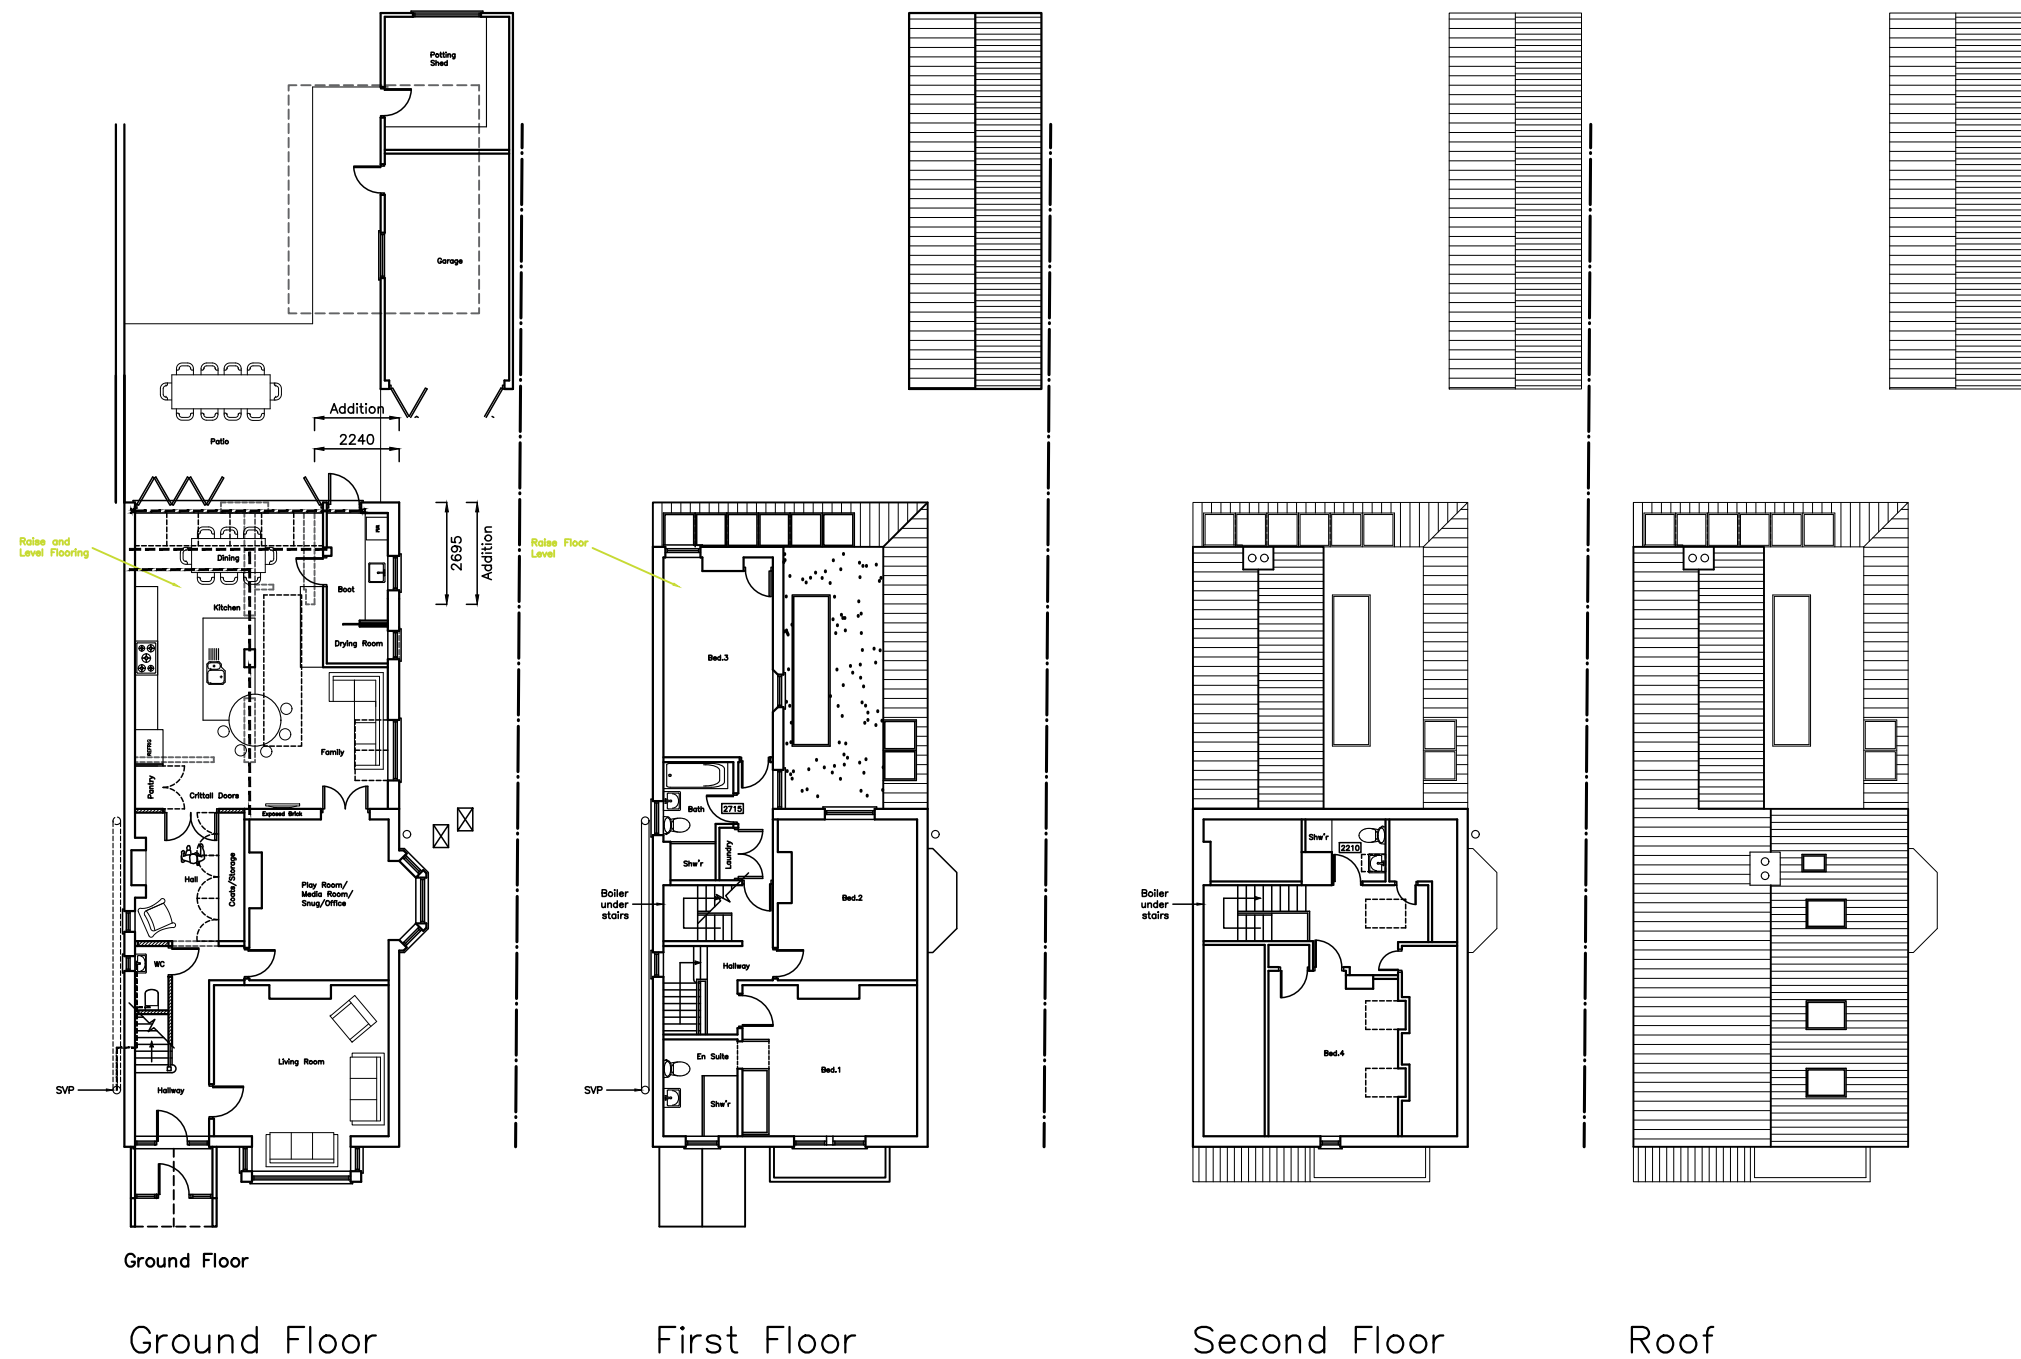

Proposed Floor Plans

Revisions

- Plan updates/28.03.2020/SAR
- Client Revisions/06.07.2020/CAL
- WC move/11.11.2020/SAR
- Garage fenestration/12.01.2021/SAR
- Garage location amendment/02.02.2021/SAR

48 Westbourne Av,
Emsworth,
Hampshire,
PO10 7QU

Scale A1=1:100, A3=1:200
Drawn SAR
Date 05/02/2020

20005-401^E

20m

40m

60m

80m