


**PROPOSED SINGLE STOREY REAR ADDITION.
42, SEAFRONT ESTATE, HAYLING IS, HANTS.
FOR MR K. WINDLE.**

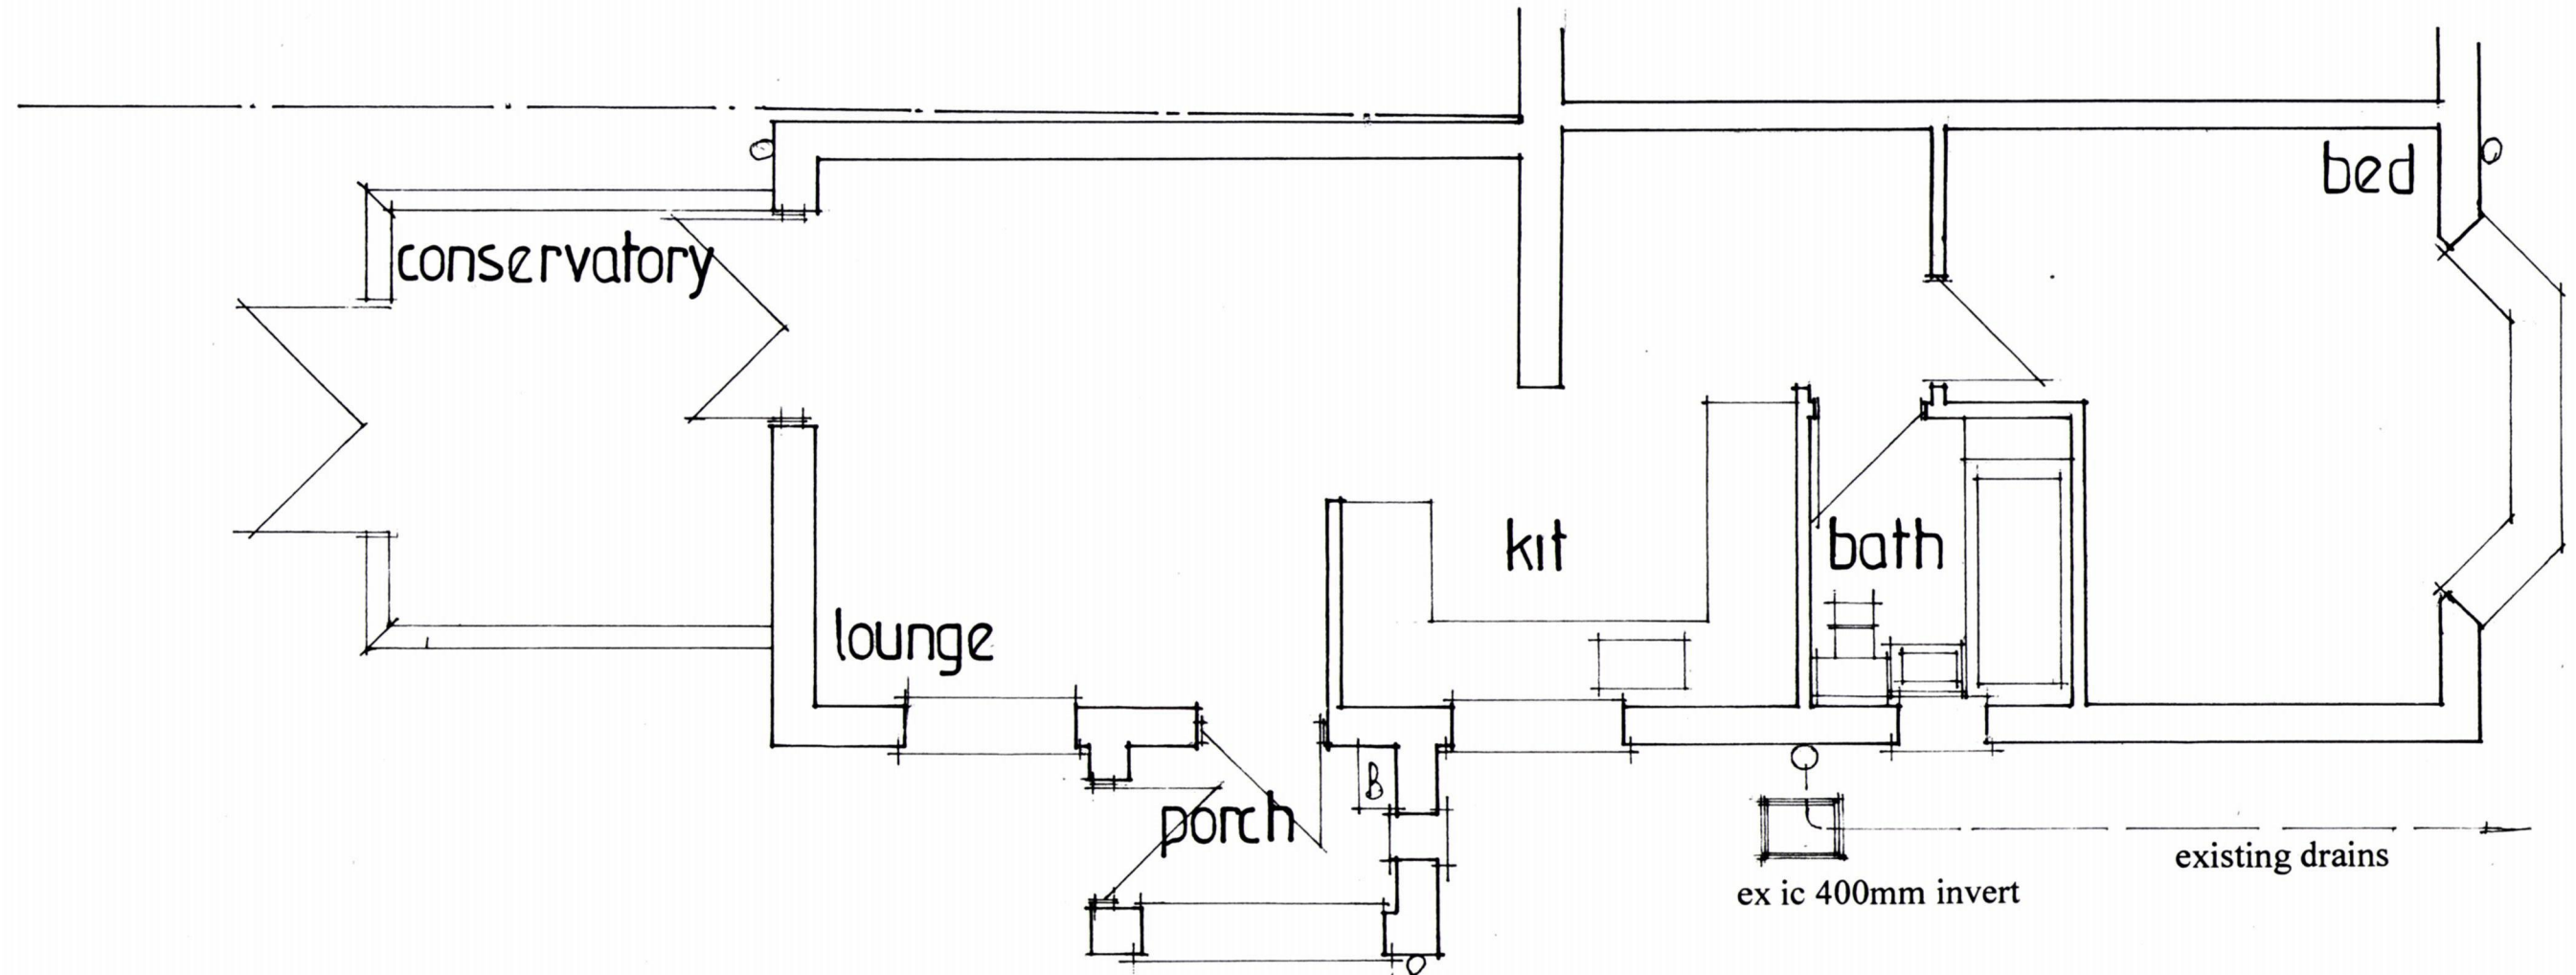

date may 21
scale 1:50

EXISTING GROUND FLOOR

PETER J. WALKER
ISLAND DESIGN
182 SEAFRONT, HAYLING ISLAND, HANTS
PO11 9AN

TEL: 02392467571