



Department of Planning and Development
Havant Borough Council
Public Service Plaza
Civic Centre Road
Havant
Hampshire
PO9 2AX

Your ref
APP/21/00317

Our ref
PLAN-038974

Date
06/05/2021

Contact
Tel 0330 303 0119

Dear Sir/Madam,

Proposal: Erection of 2No. dining/multi-use canopies.

Site: APP/21/00317: - Cowplain School, Hart Plain Avenue, Waterloooville, PO8 8RY.

Thank you for your letter dated 16/04/2021.

Please see the attached extract from Southern Water records showing the approximate position of our existing public foul and surface water sewers within the development site. The exact position of the public assets must be determined on site by the applicant in consultation with Southern Water before the layout of the proposed development is finalised.

Please note:

- The 225 mm public foul sewer requires a clearance of 3 on either side of the gravity sewers to protect it from construction works and to allow for future access for maintenance.
- The 450 mm public surface water sewer requires a clearance of 3.5 metres on either side of the gravity sewers to protect it from construction works and to allow for future access for maintenance.
- No new development or new tree planting should be carried out within 3 metres of the external edge of the public gravity sewer without consent from Southern Water.
- No new soakaway, swales, ponds, watercourses or any other surface water retaining or conveying features should be located within 5 metres of public sewers.
- All existing infrastructure should be protected during the course of construction works.

Please refer to: southernwater.co.uk/media/3011/stand-off-distances.pdf.



Furthermore, it is possible that a sewer now deemed to be public could be crossing the development site. Therefore, should any sewer be found during construction works, an investigation of the sewer will be required to ascertain its ownership before any further works commence on site.

Southern Water requires a formal application for a connection to the public surface water sewer to be made by the applicant or developer.

To make an application visit: southernwater.co.uk/developing and please read our New Connections Services Charging Arrangements documents which are available on our website via the following link: southernwater.co.uk/developing-building/connection-charging-arrangements

In situations where surface water is being considered for discharge to our network, we require the below hierarchy for surface water to be followed which is reflected in part H3 of the Building Regulations:

- Reuse
- Infiltration
- Watercourse
- Storm sewer
- Combined Sewer

Guidance on Building Regulations is here:

gov.uk/government/publications/drainage-and-waste-disposal-approved-document-h

For further advice, please contact Southern Water, Southern House, Yeoman Road, Worthing, West Sussex, BN13 3NX (Tel: 0330 303 0119).


Website: southernwater.co.uk or by email at: SouthernWaterPlanning@southernwater.co.uk

Yours faithfully,

Growth Planning Team
Business Channels

southernwater.co.uk/developing-building/planning-your-development

SOUTHERN WATER

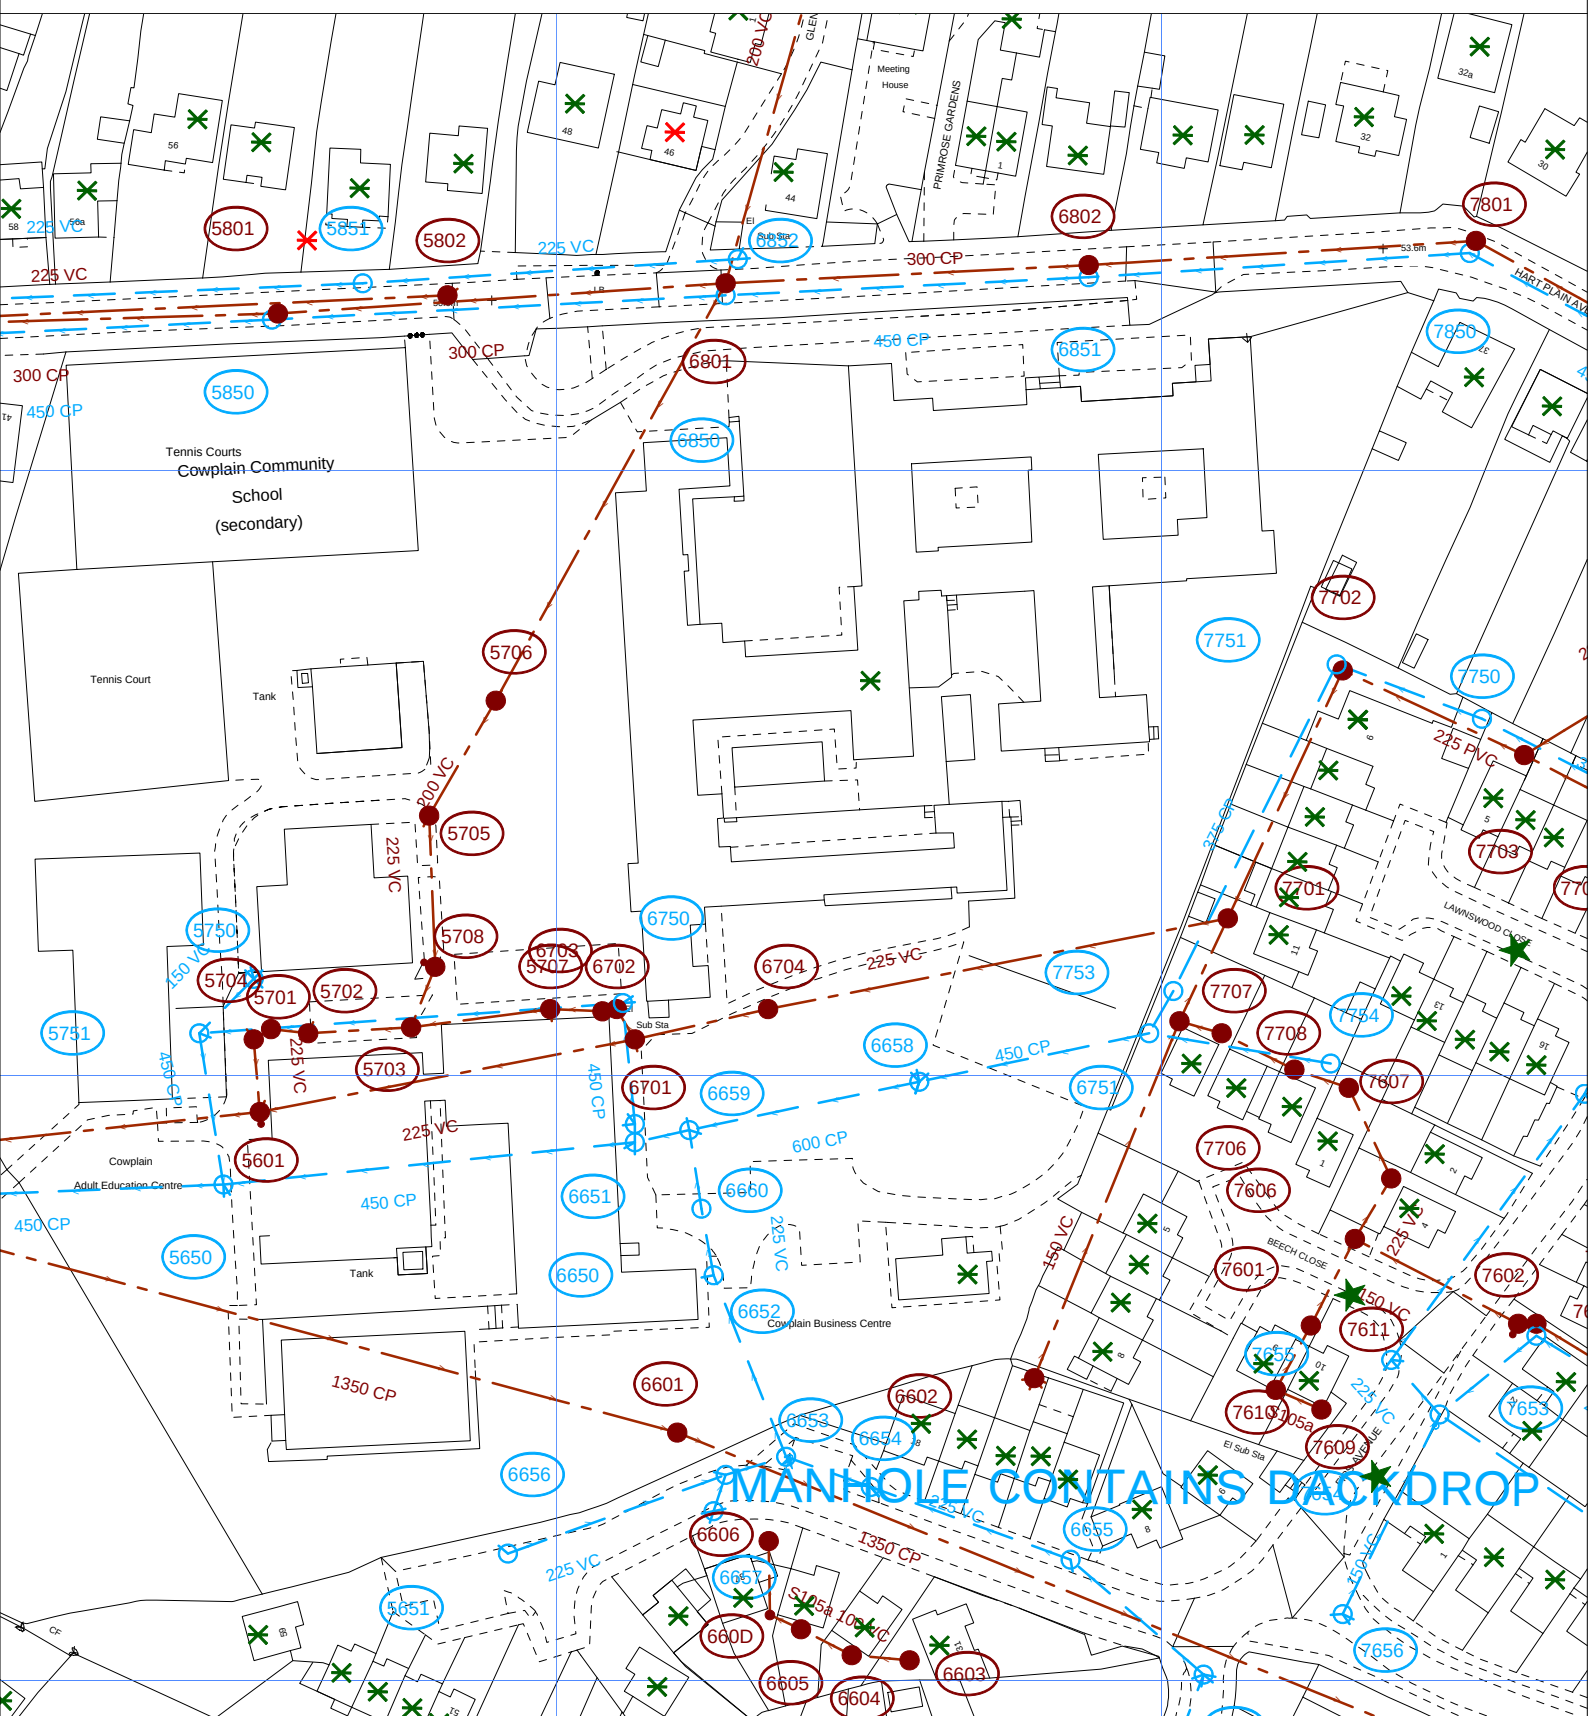

The positions of pipes shown on this plan are believed to be correct, but Southern Water Services Ltd accept no responsibility in the event of inaccuracy. The actual positions should be determined on site.

Based upon Ordnance Survey Digital Data with the permission of the controller of H.M.S.O. Crown Copyright Reserved Licence No. WU 298530

O.S. REF: SU6810NE

Scale: 1:1250

Screen Print

WARNING: BAC pipes are constructed of Bonded Asbestos Cement

WARNING: Unknown (UNK) materials may include Bonded Asbestos Cement



Printed By: kishoku

Date: 5-5-2021

Southern Water MapGuide Browser

Requested By:

