



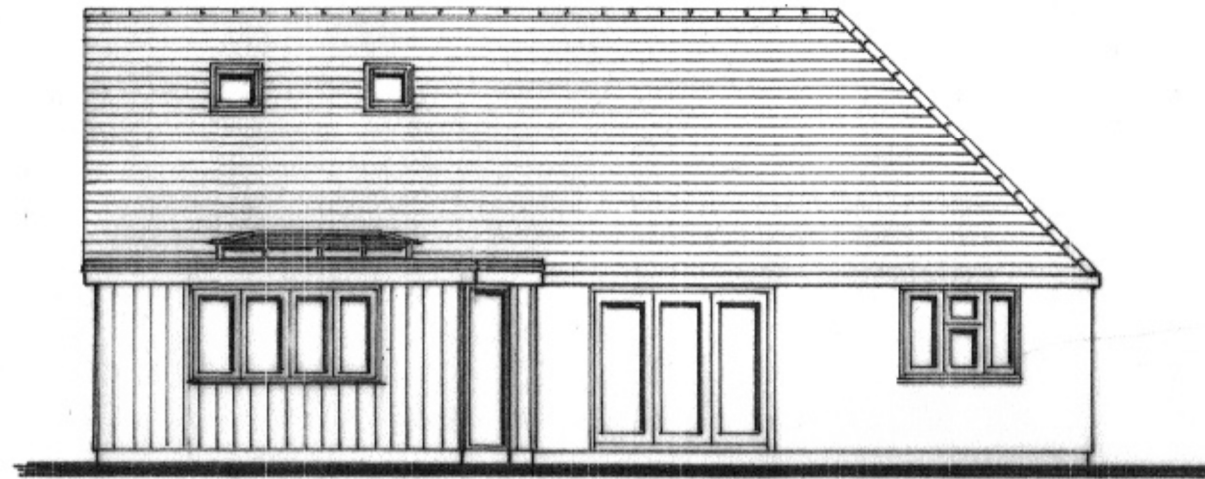


south east

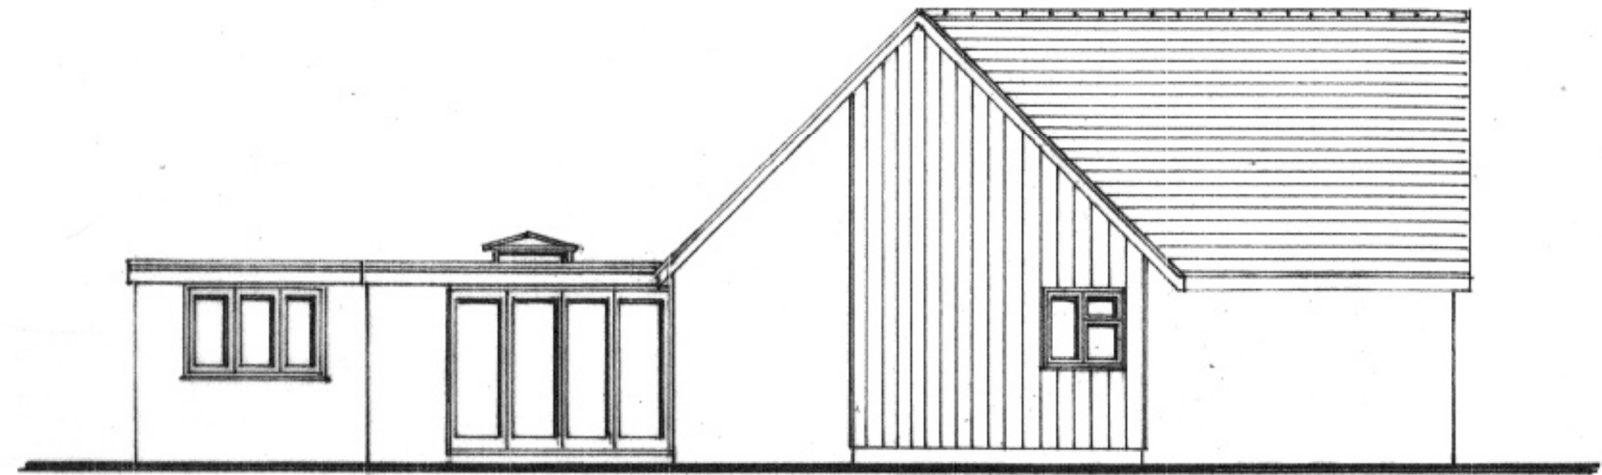

north east

1:100

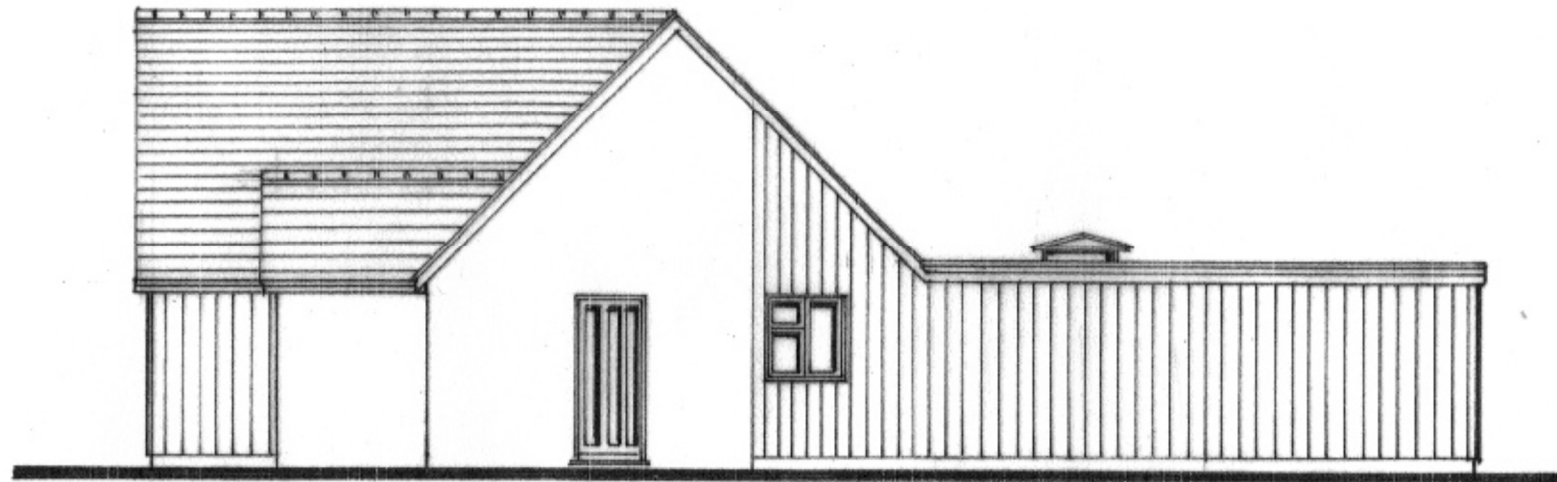

south west

ELEVATIONS AS PROPOSED
198a LONDON ROAD, WATERLOOVILLE.

DEC. NO. AM/21/02

Elevations 1:100

