
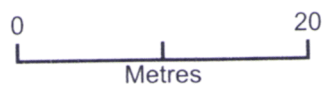


HAVANT CONSERVATIVES, 19 SOUTH STREET, HAVANT,

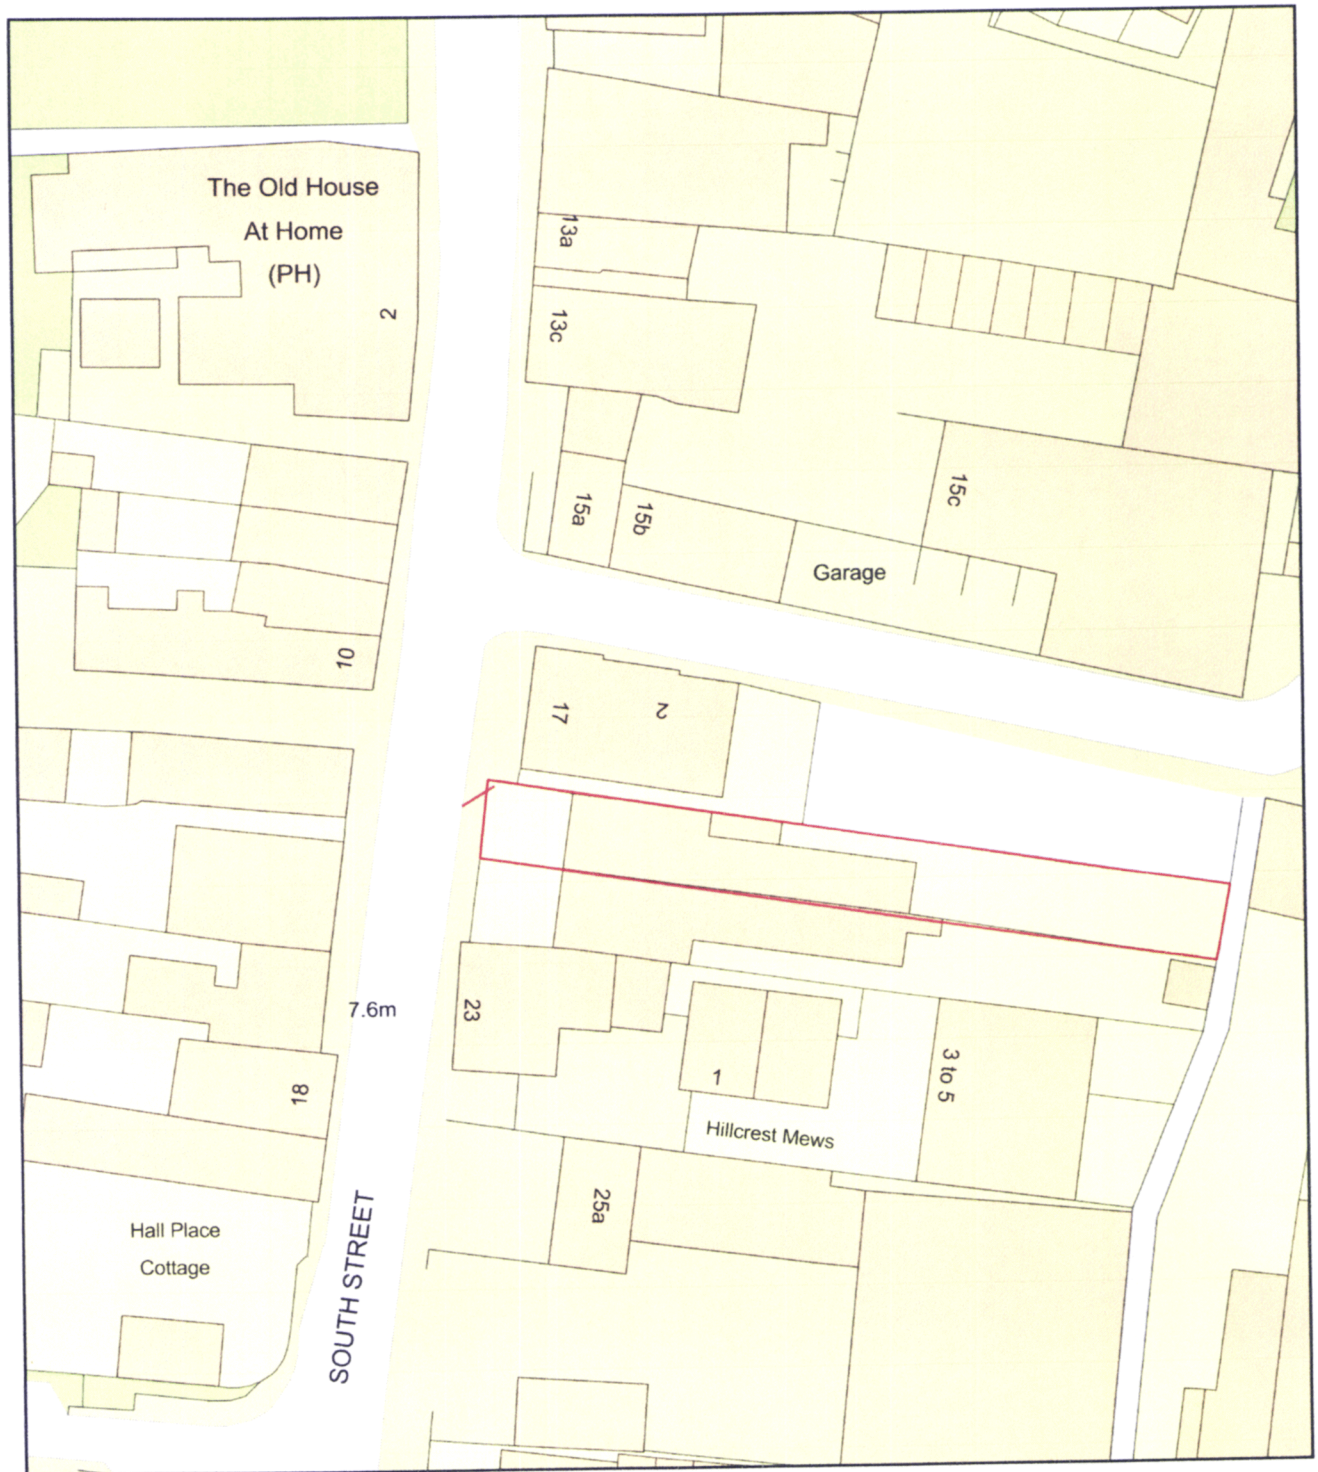

Plan Produced for: HBC PLANNING DEPT

Date Produced: 04 Jan 2022

Plan Reference Number: TQRQM22004153735424

Scale: 1:500 @ A4