


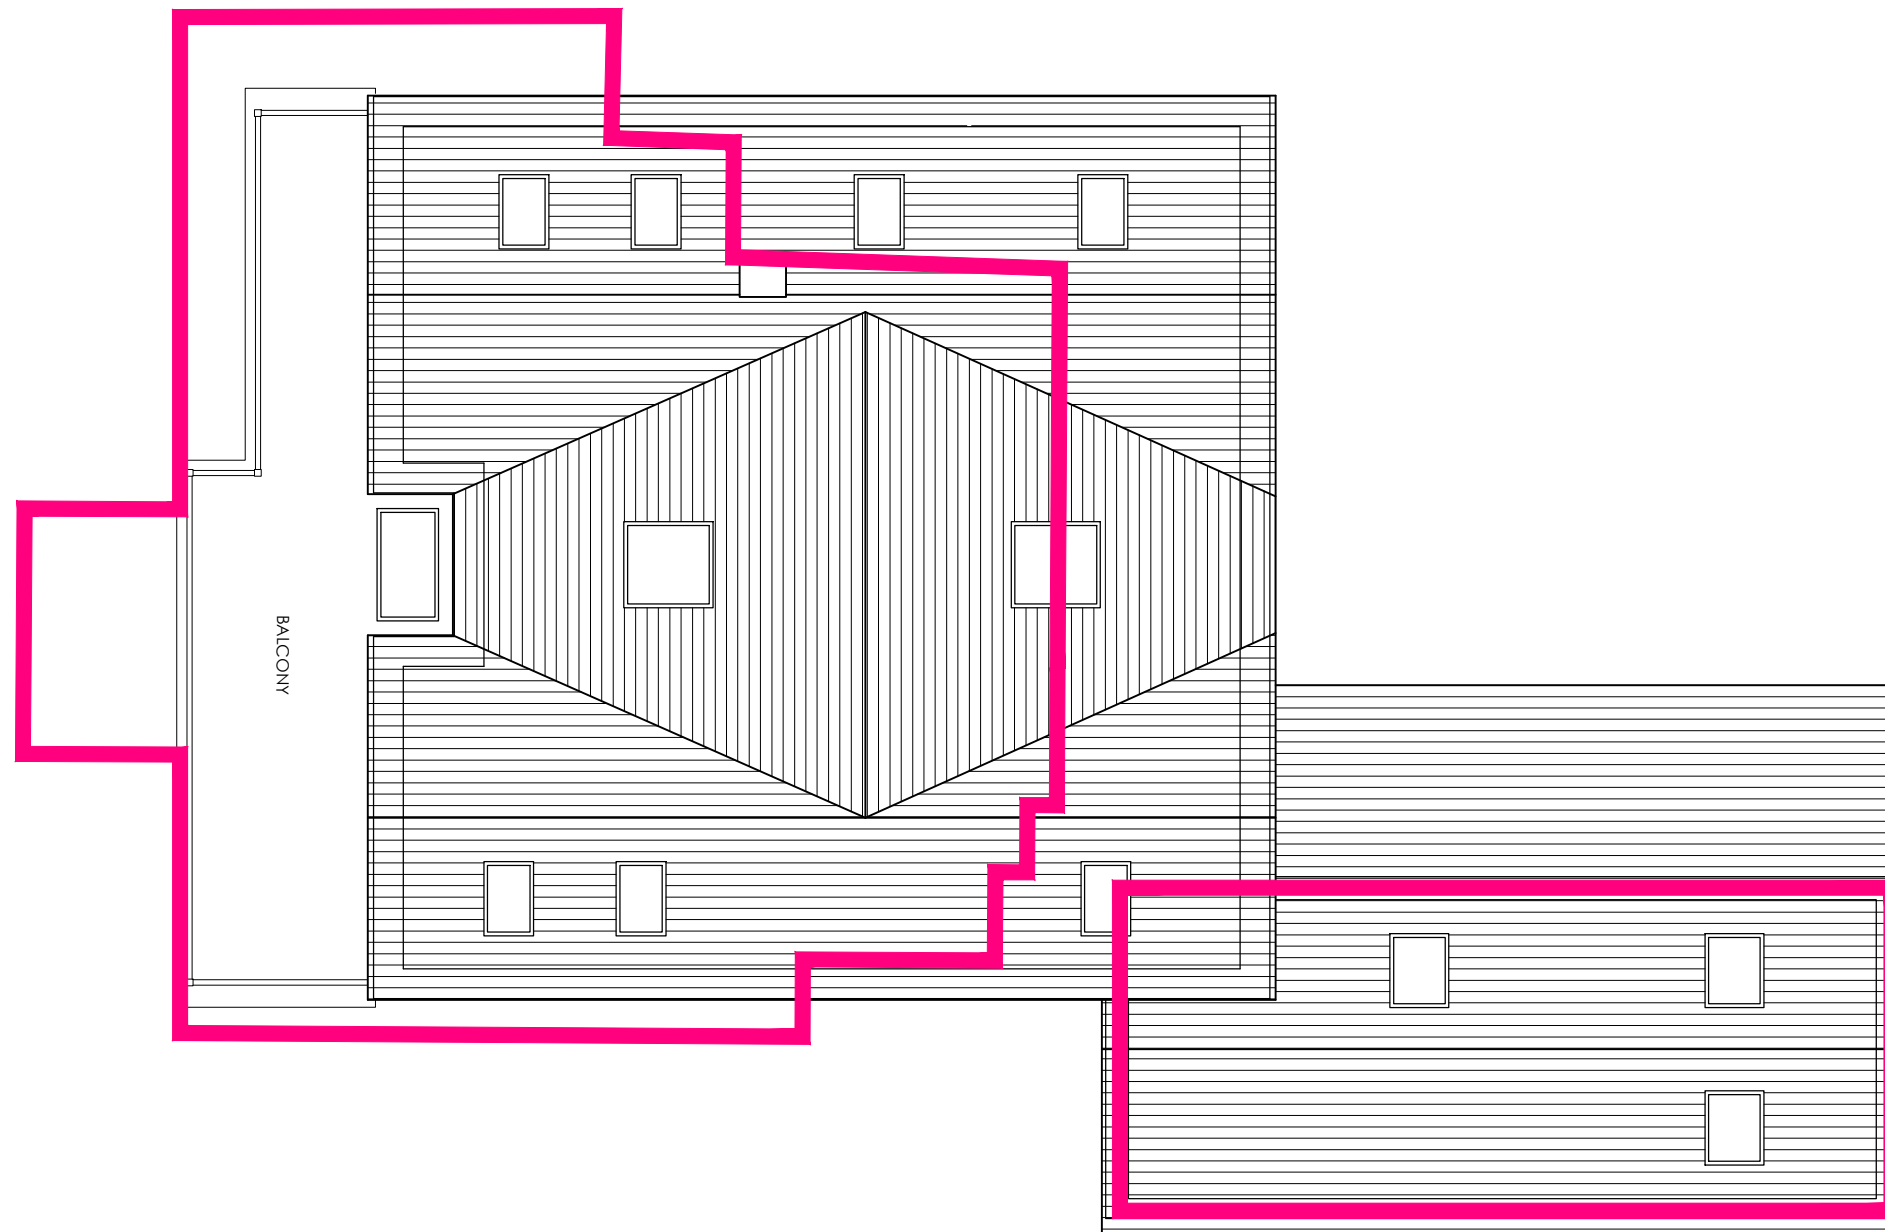

PROPOSED ROOF PLAN WITH EXISTING BUNGALOW OVERLAY

KEY

Existing bungalow

This drawing addresses the following concerns raised in the email:
 "A plan showing the outline of the original bungalow, in relation to the current proposal."

1:100 0 1 2 3 4 5 10m