
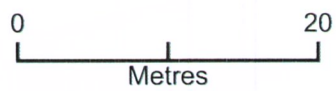


193 London Road

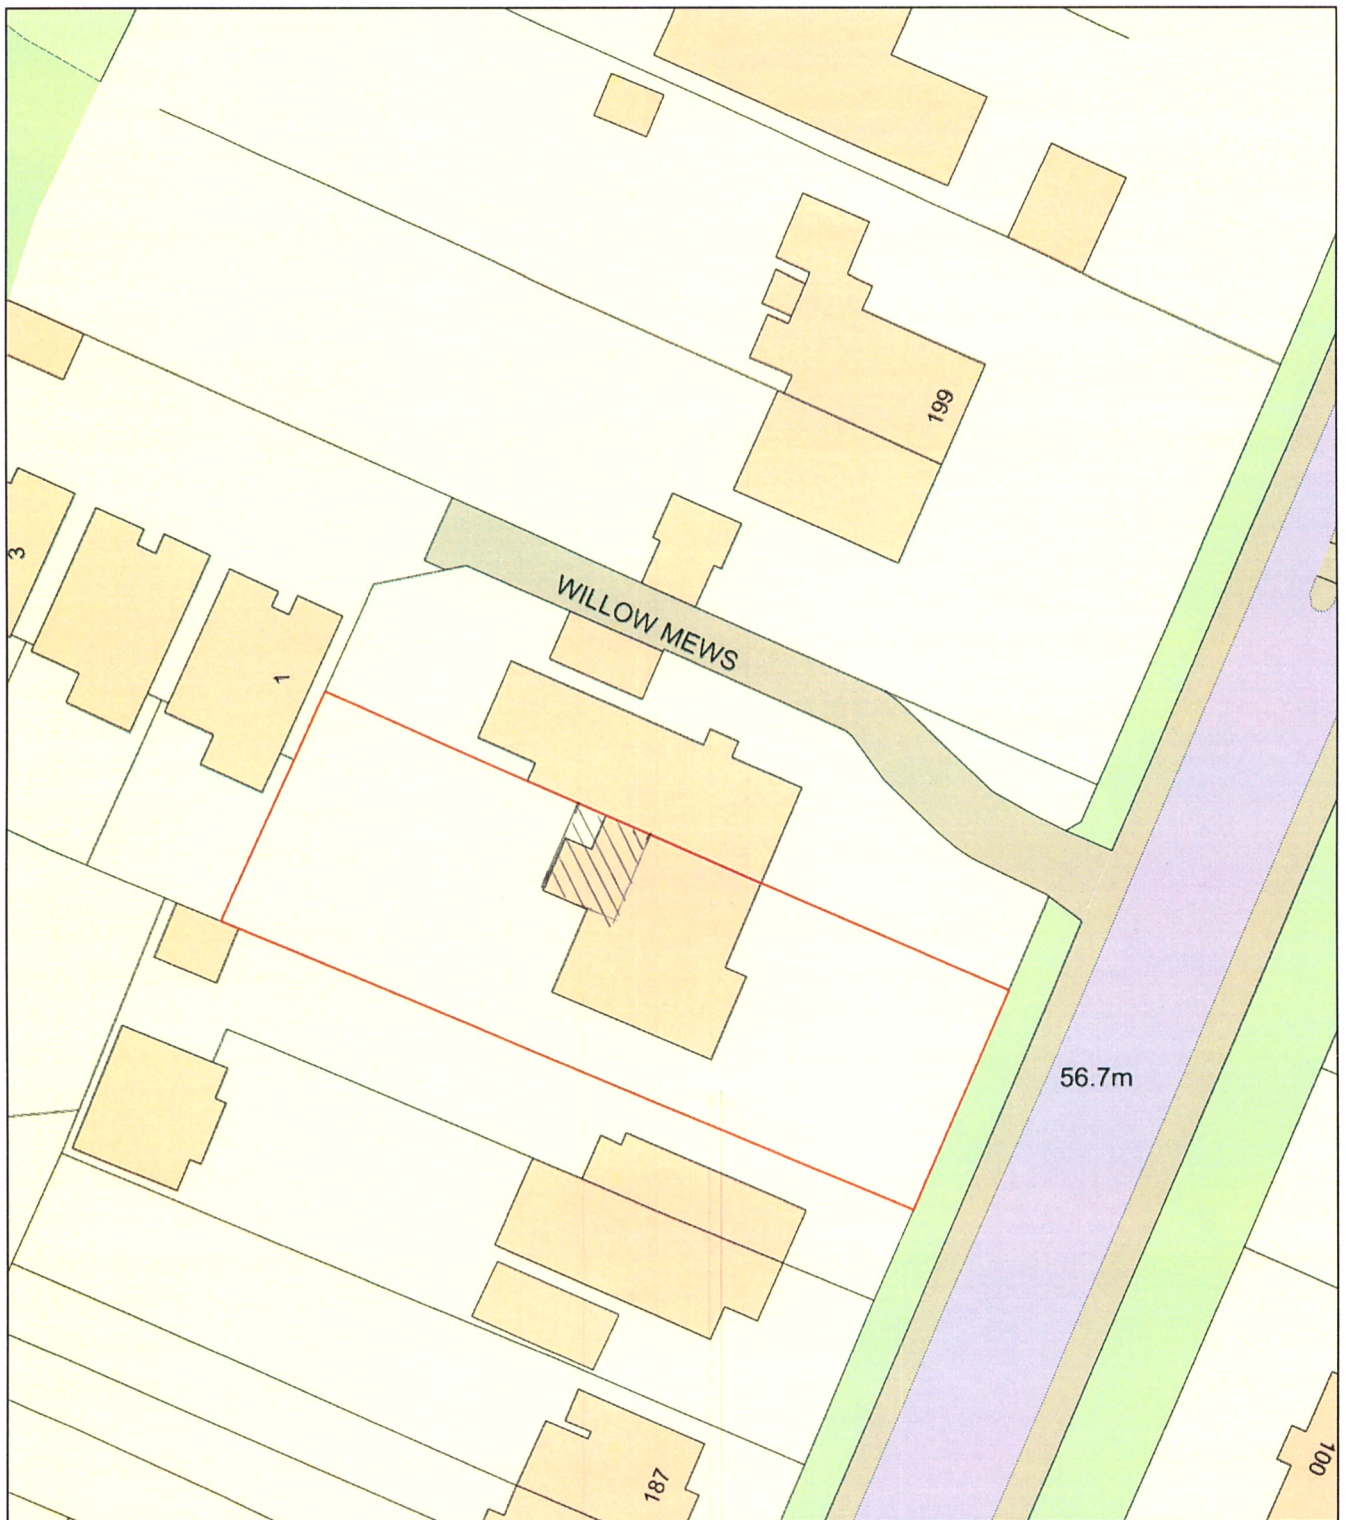

Plan Produced for: 193 London Road

Date Produced: 19 Mar 2021

Plan Reference Number: TQRQM21078121522124

Scale: 1:500 @ A4