


**PROPOSED SINGLE STOREY REAR ADDITION.
16, BEECH GROVE, HAYLING ISLAND, HANTS.
FOR MR & MRS A. CHANDLER.**

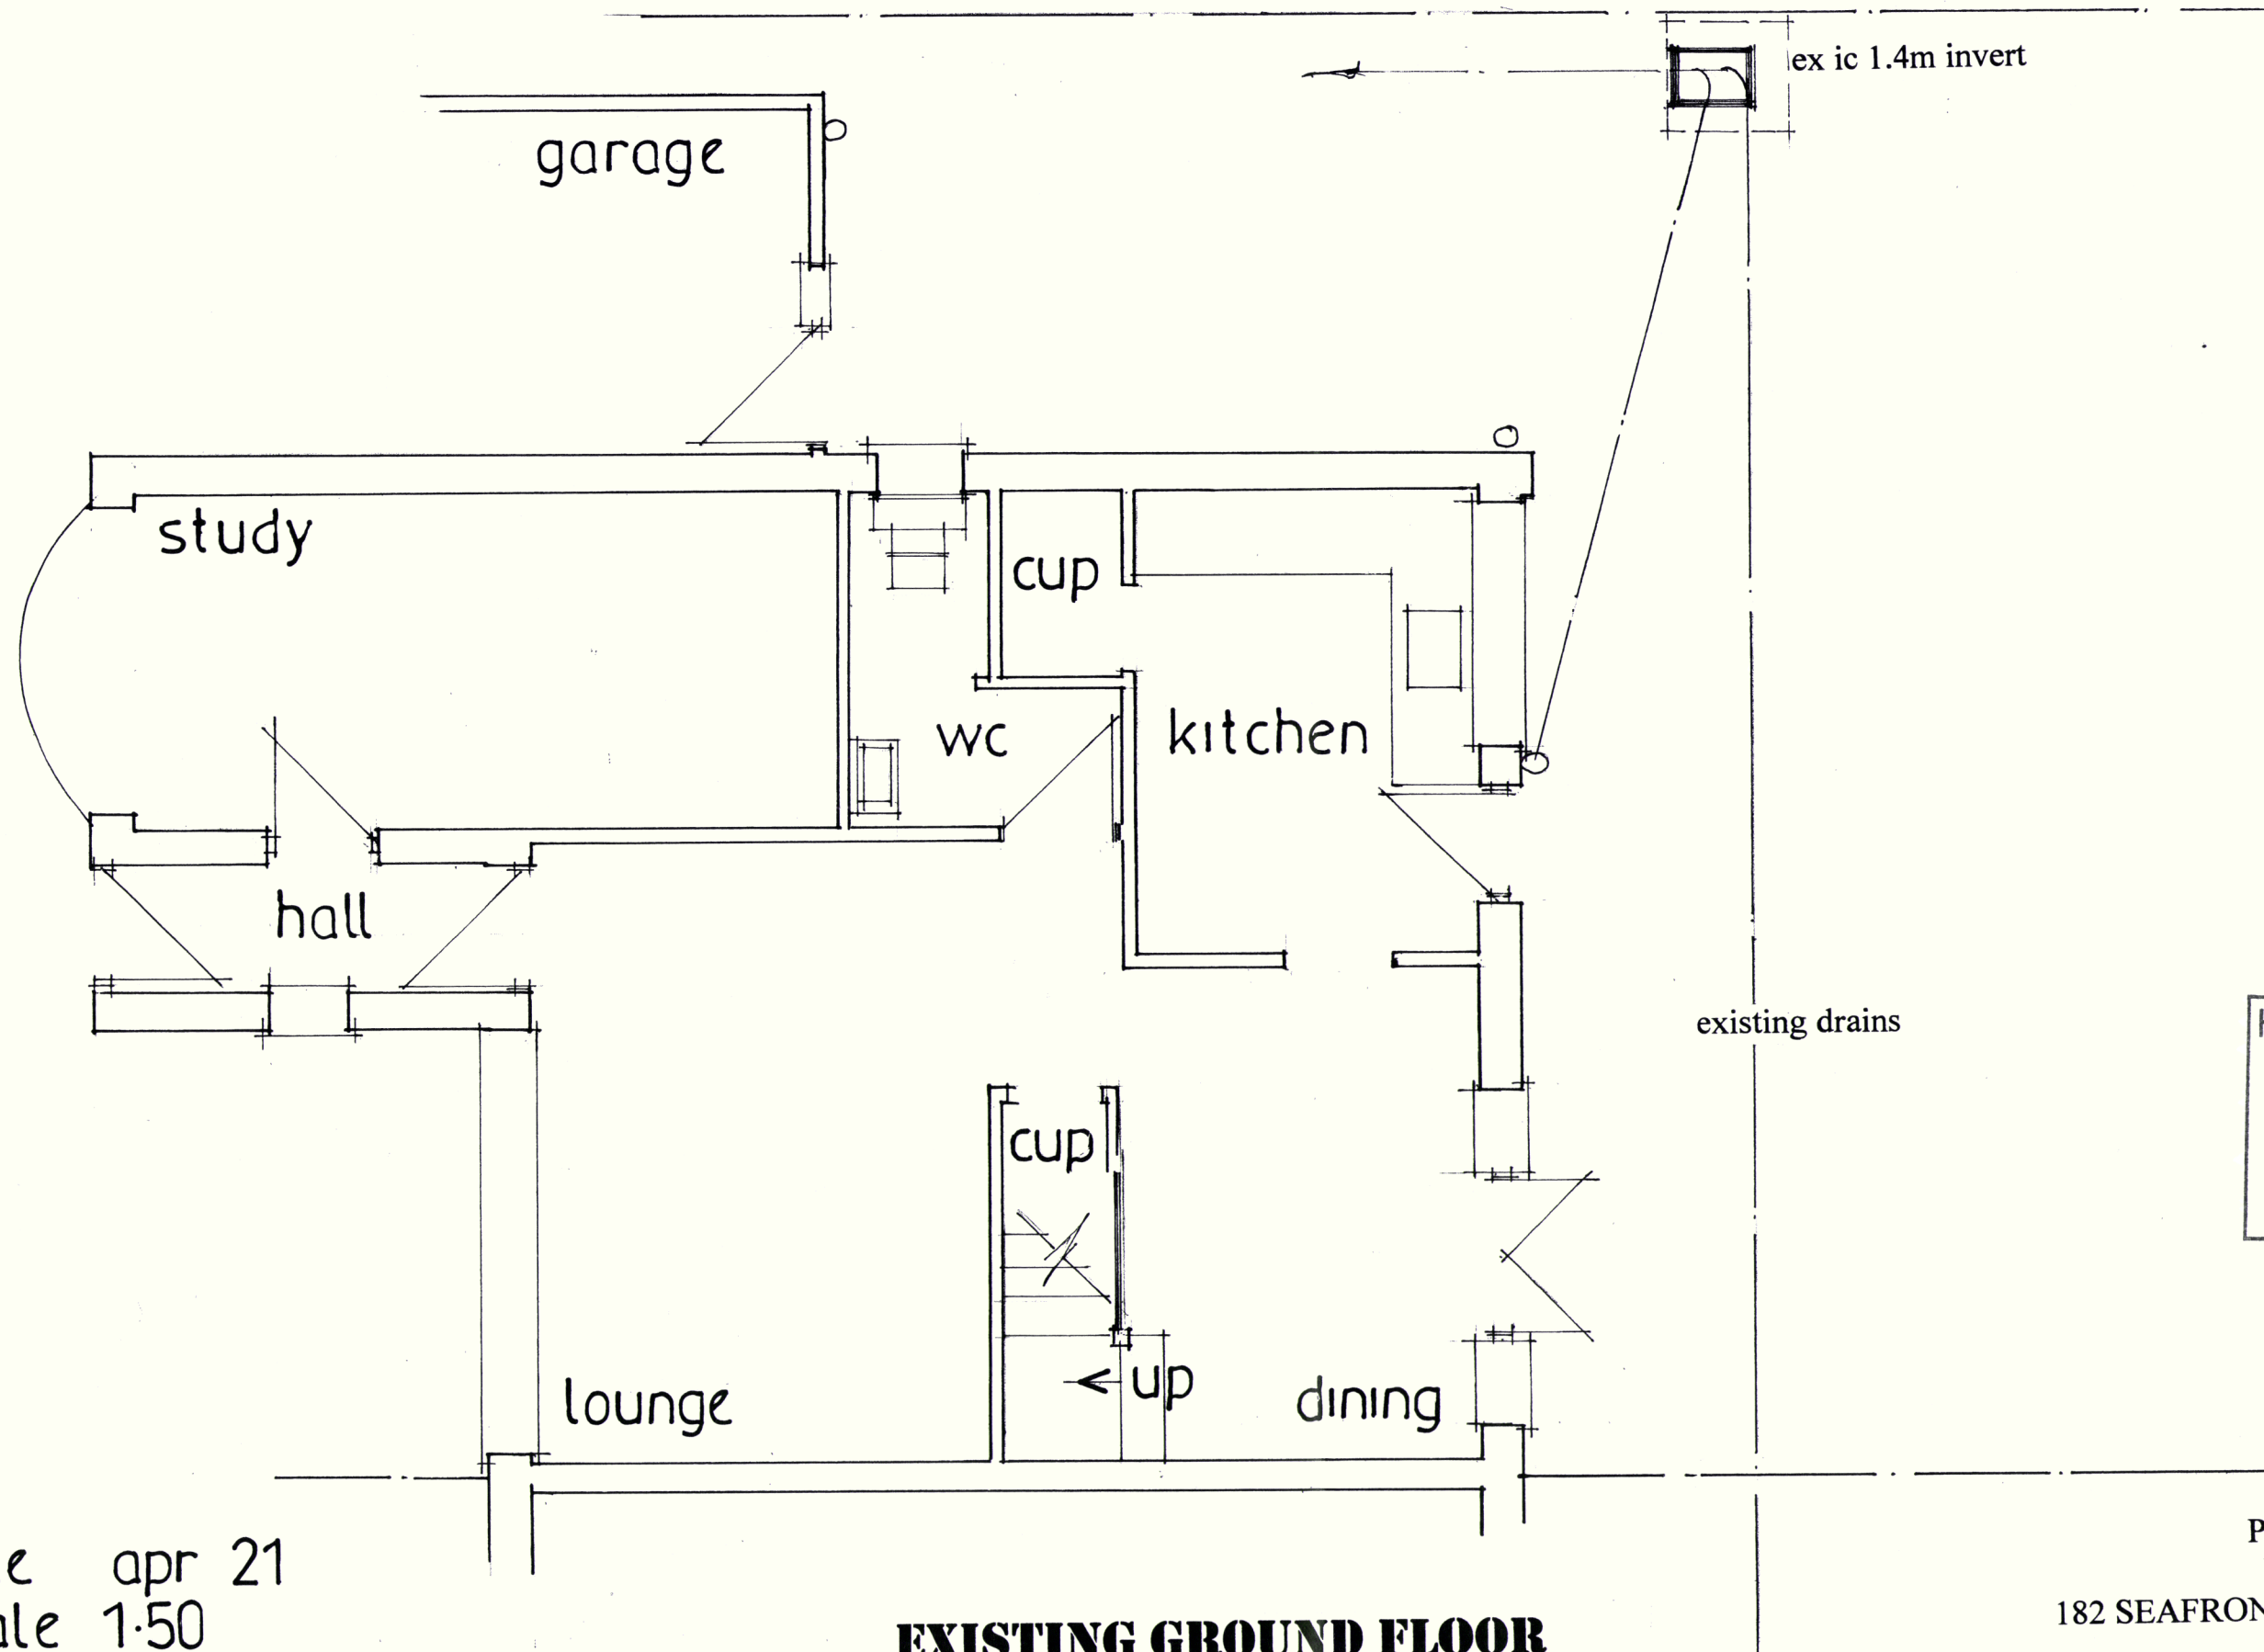

HAVANT BOROUGH
COUNCIL
04 APR 2021
RECEIVED

date apr 21
scale 1:50

EXISTING GROUND FLOOR

PETER J. WALKER
ISLAND DESIGN
182 SEAFRONT, HAYLING ISLAND, HANTS
PO11 9AN
TEL : 02392467571