


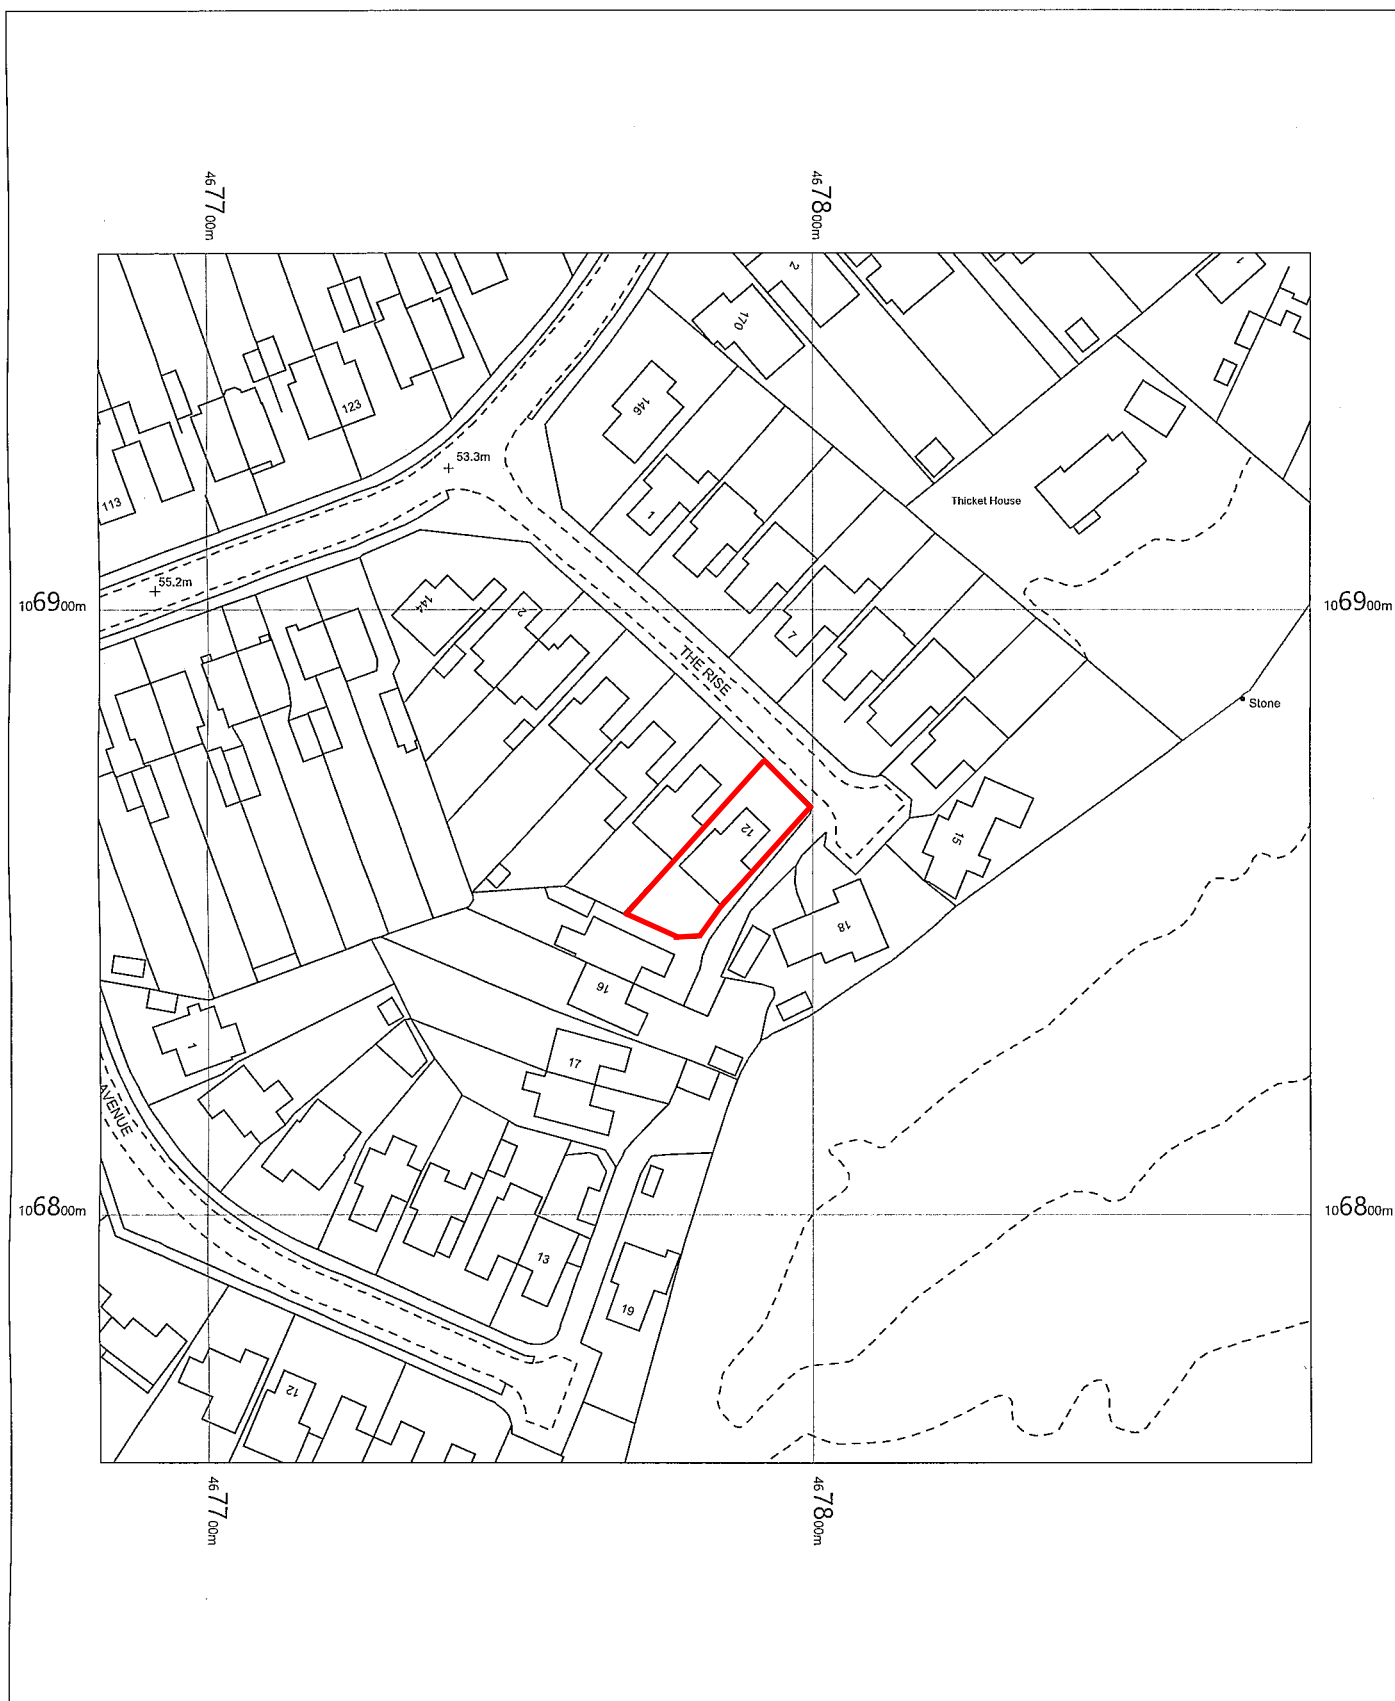


12 The Rise,
Waterlooville,
Hampshire
PO7 5DQ

OS MasterMap 1250/2500/10000 scale
Thursday, February 18, 2021, ID: MPMBW-00939924
www.blackwellmapping.co.uk

1:1250 scale print at A4, Centre: 467782 E, 106859 N

©Crown Copyright Ordnance Survey. Licence no. 100041041

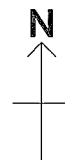

BLACKWELL'S
MAPPING SERVICES
PERSONAL & PROFESSIONAL MAPPING
www.blackwellmapping.co.uk

TEL: 0800 151 2612
maps@blackwell.co.uk