


NOTES:


Dimensions to be checked on site before commencing work. Any discrepancies shall be reported to the architect immediately.

Do not scale from these drawings except for planning purposes. Use figured dimensions only.


Where applicable this drawing is to be read in conjunction with other consultants' drawings.

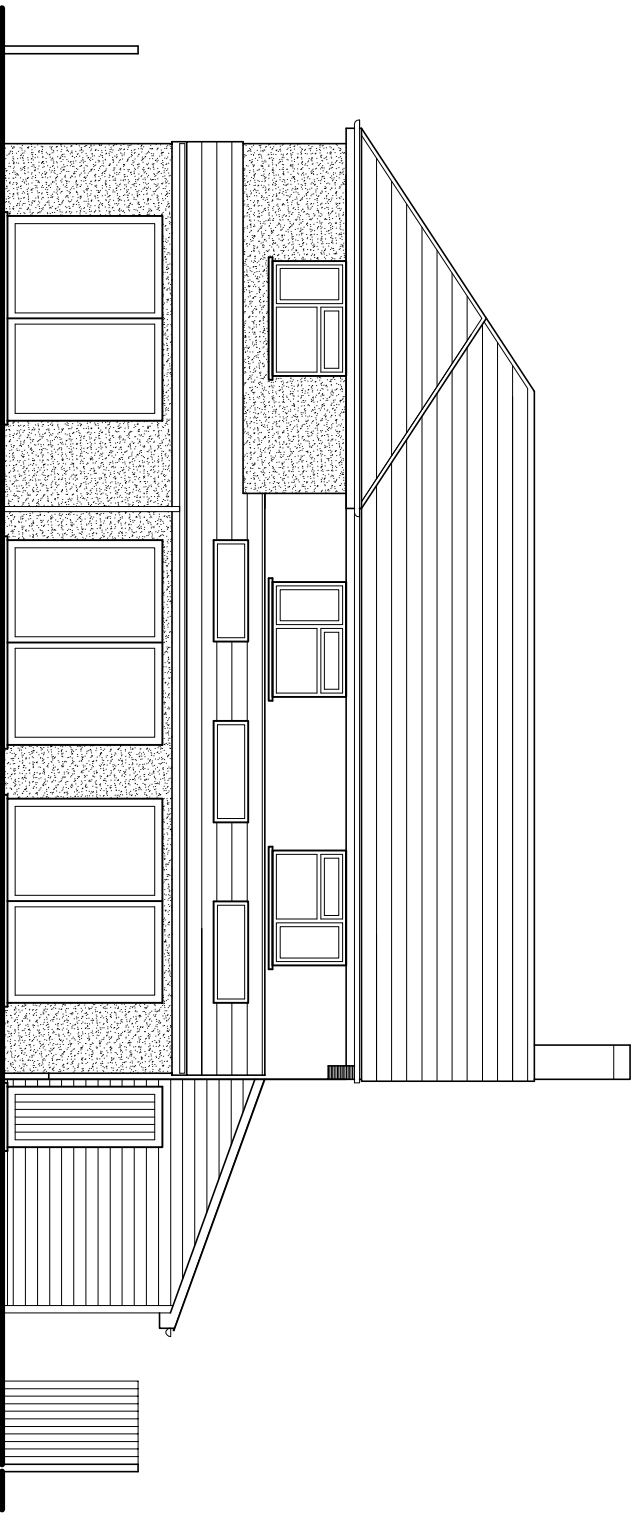


North (rear) elevation

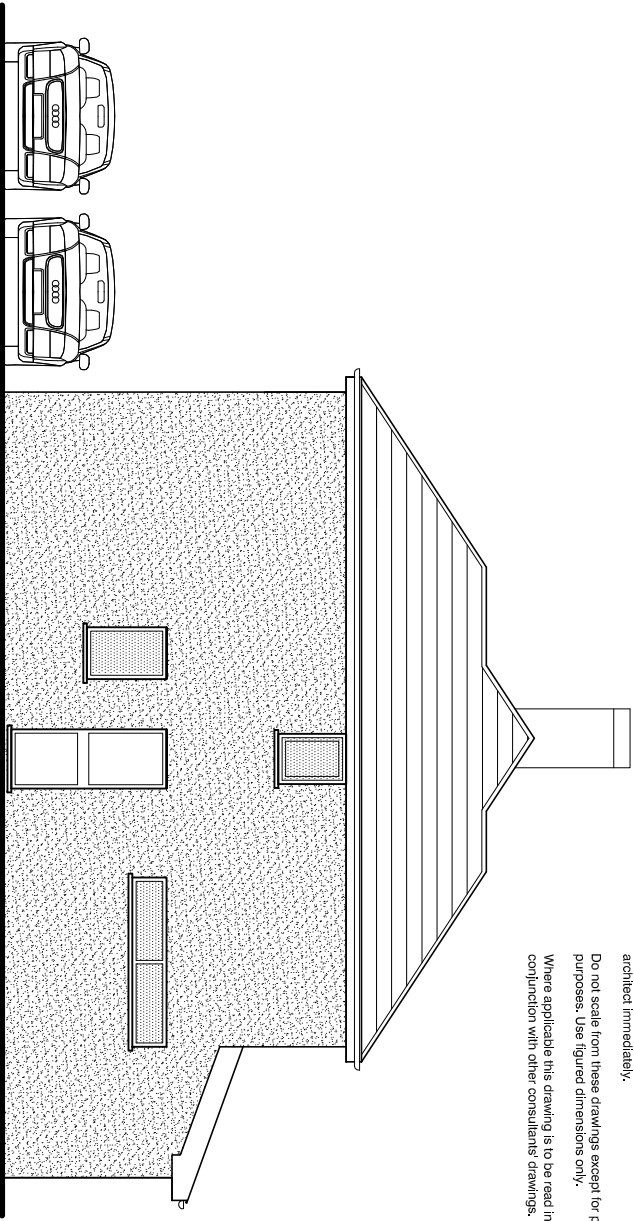

East (side) elevation

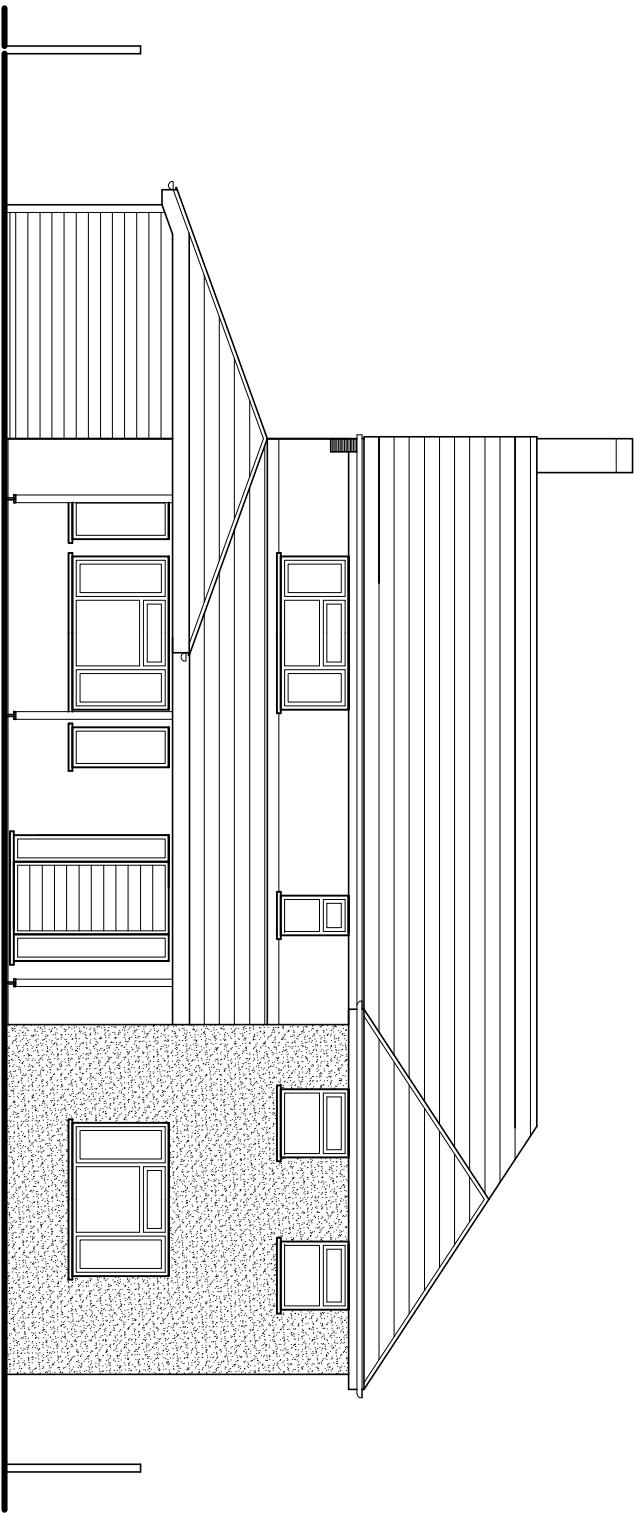

South (front) elevation

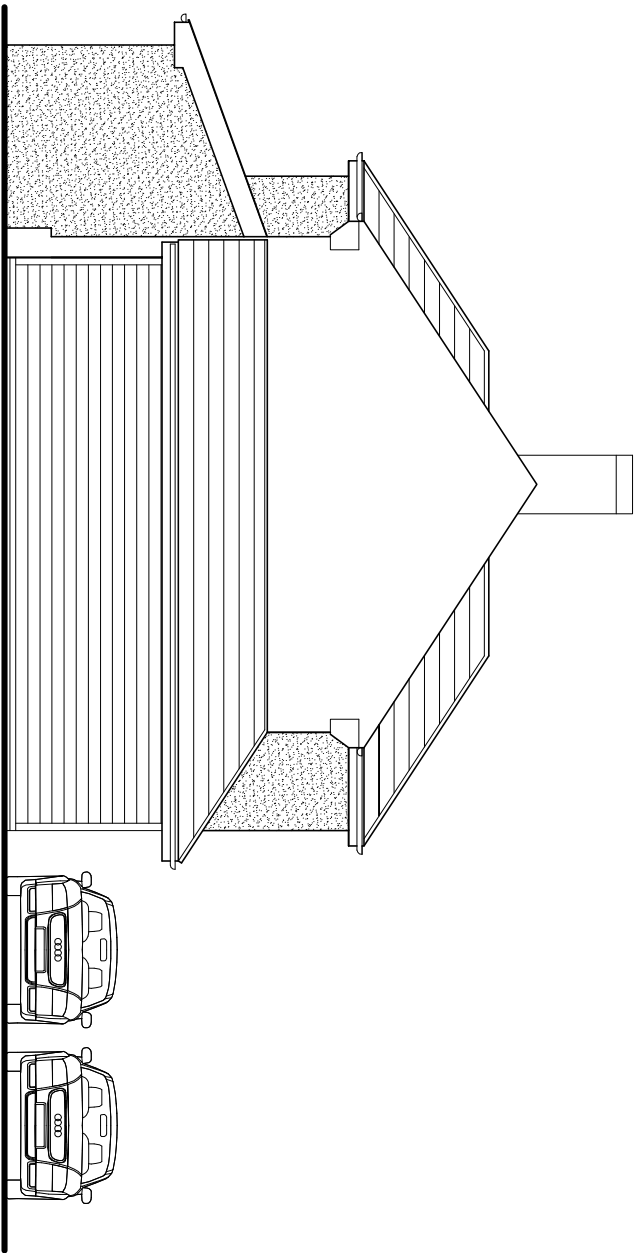

West (side) elevation

Existing elevations scale 1:100



For MR & MRS BESSANT		Title EXISTING ELEVATIONS		Office Tel: 01243 983732	
Project PROPOSED CAR PORT AT 533 SOUTHLEIGH ROAD, EMSWORTH PO10 7TF		Date OCT 2020	Drawn JB	Scale 1:100 @ A3	Checked .
Job Number JB 20		Drawing Number -02		Revision	
				Email: admin@jb-architecturedesign.com	
				Web: www.jb-architecturedesign.com	

