




front-north




side-west




rear-south

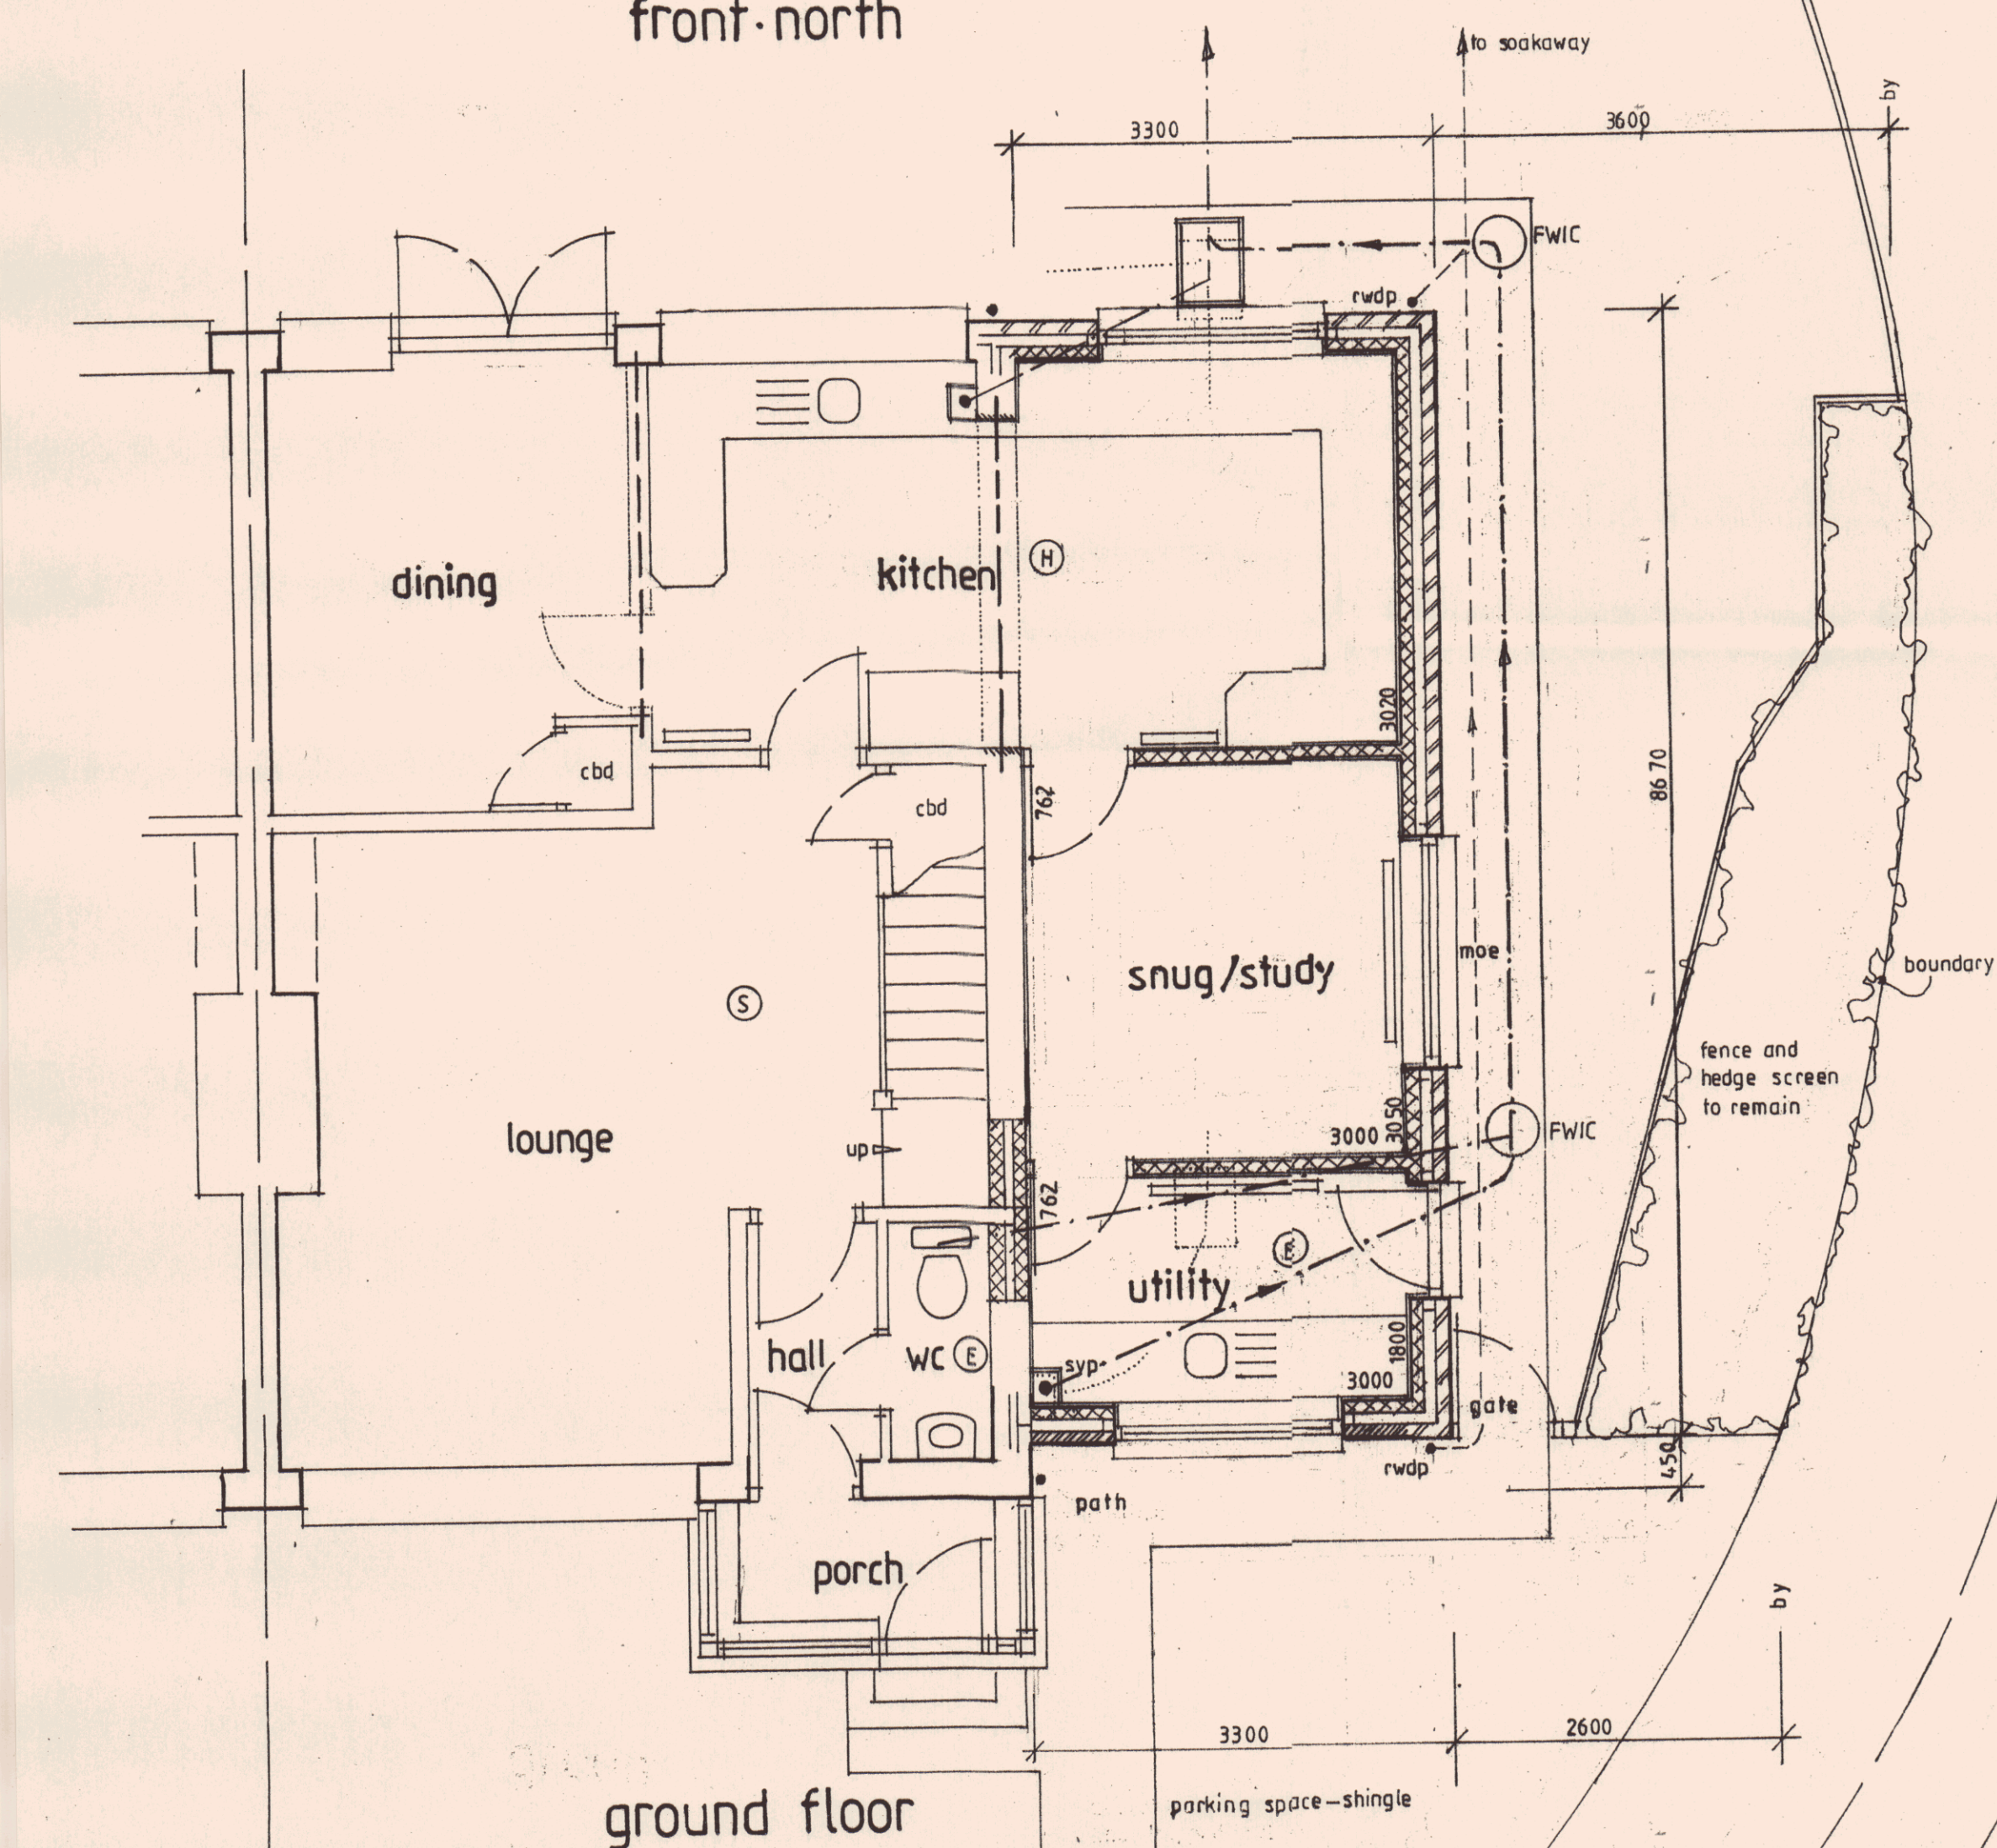

ground floor

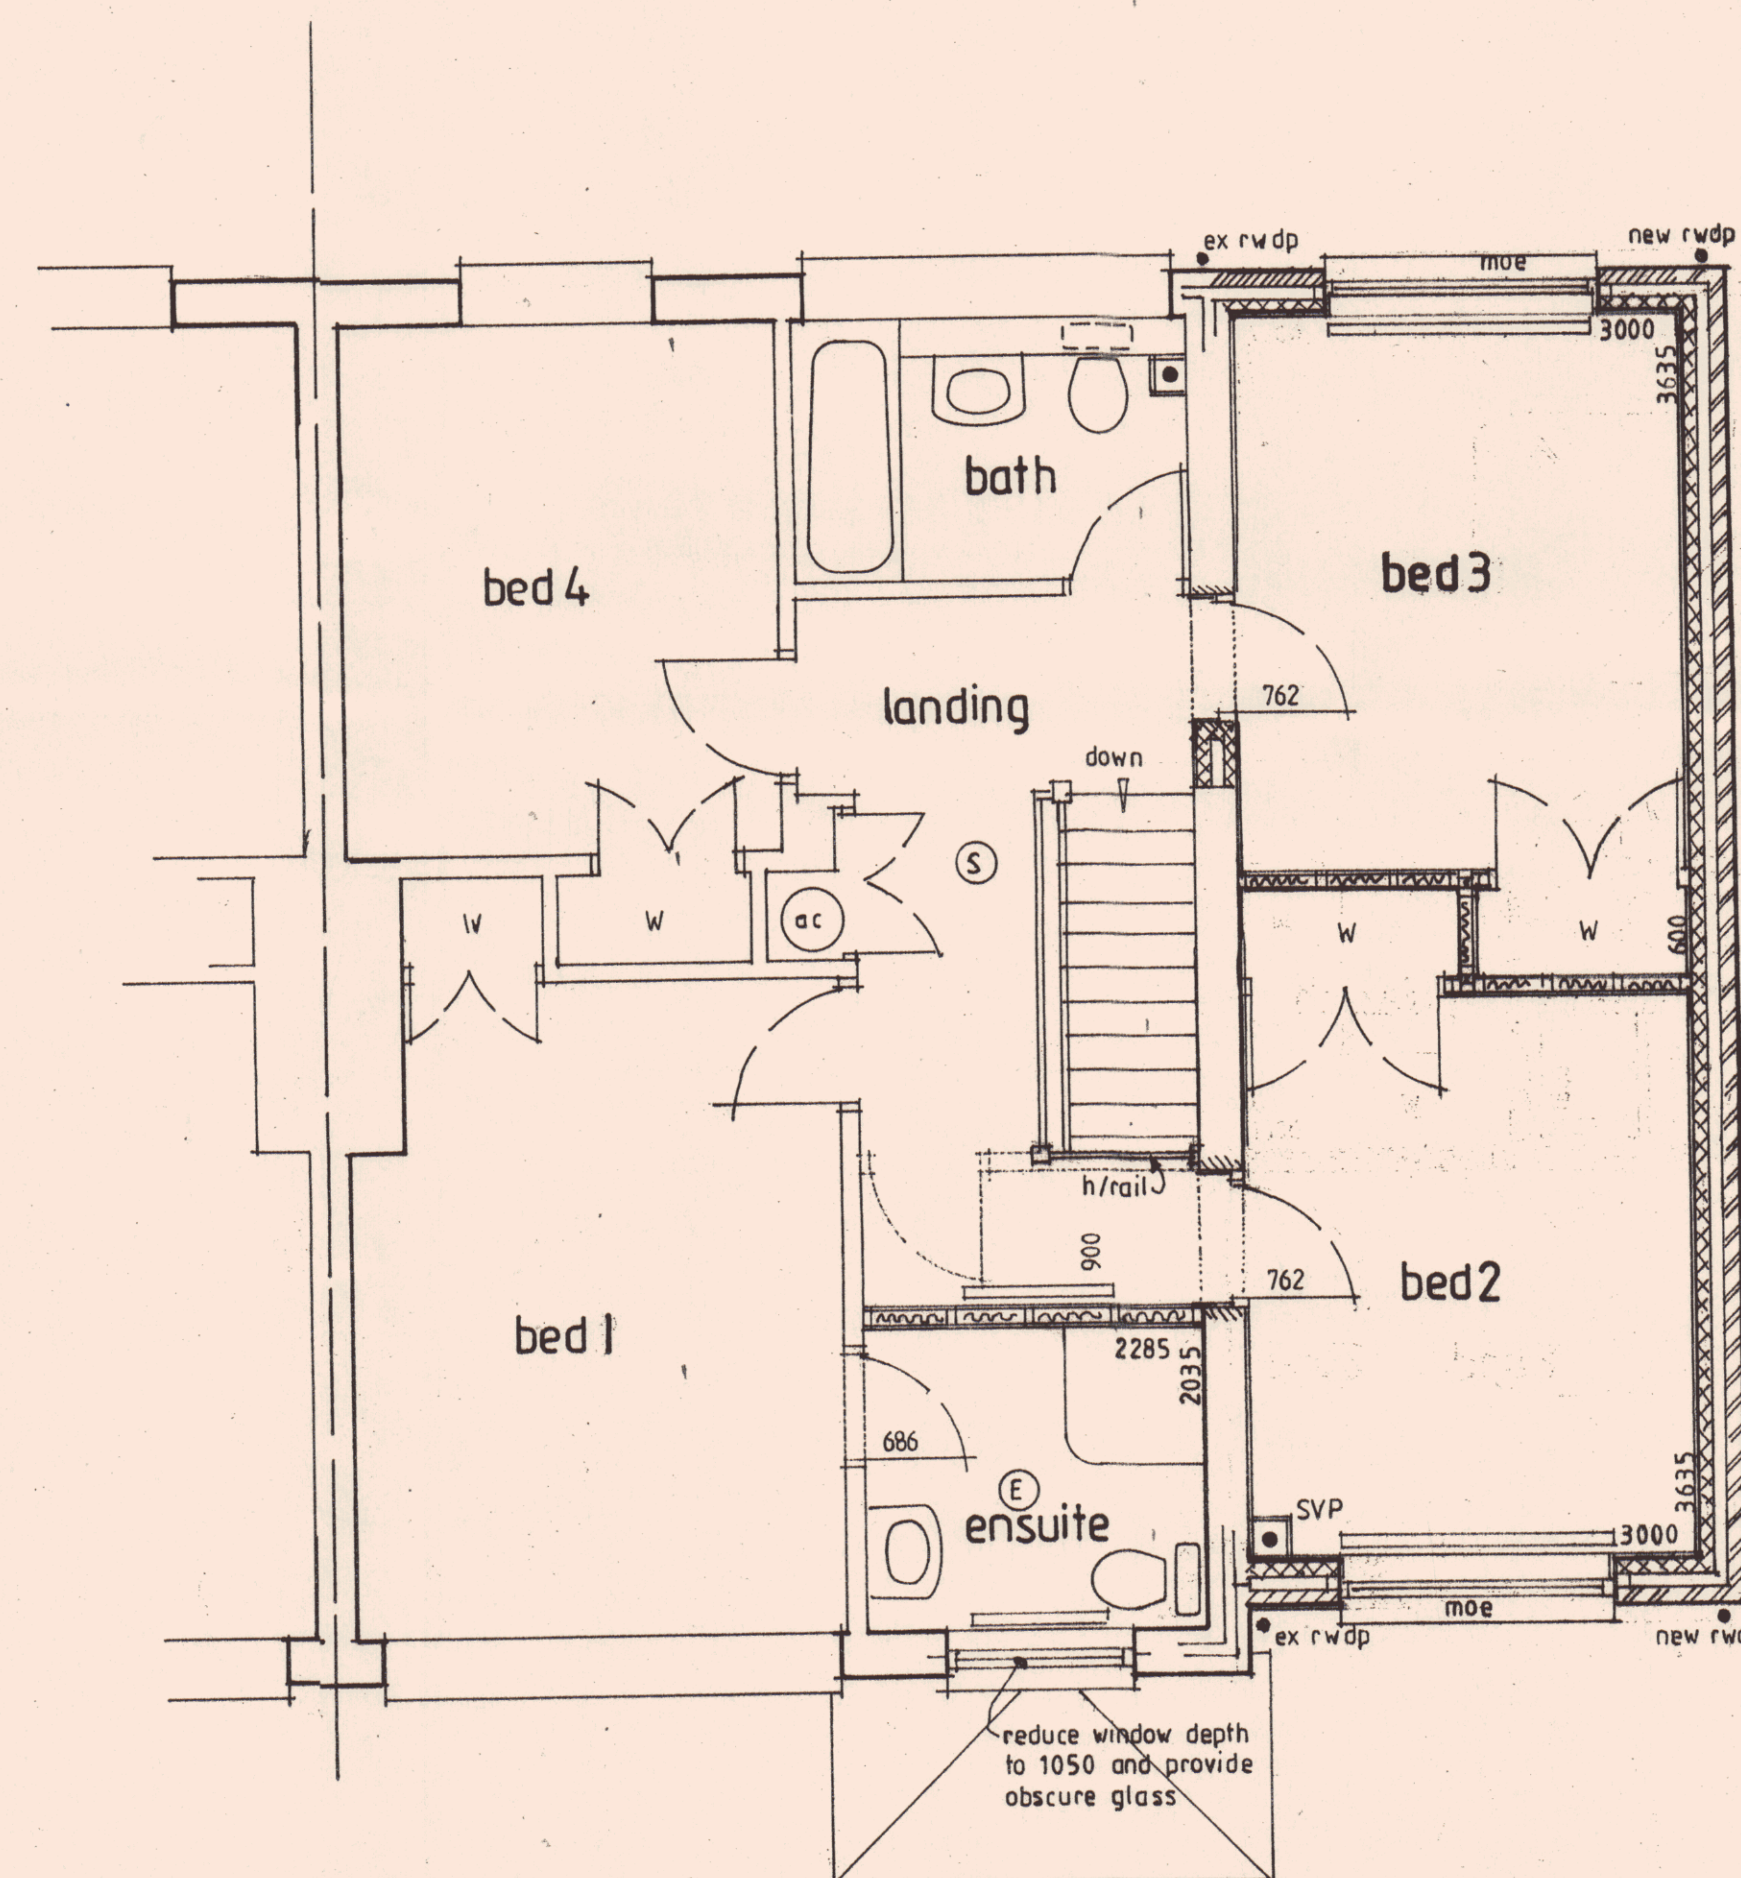

first floor

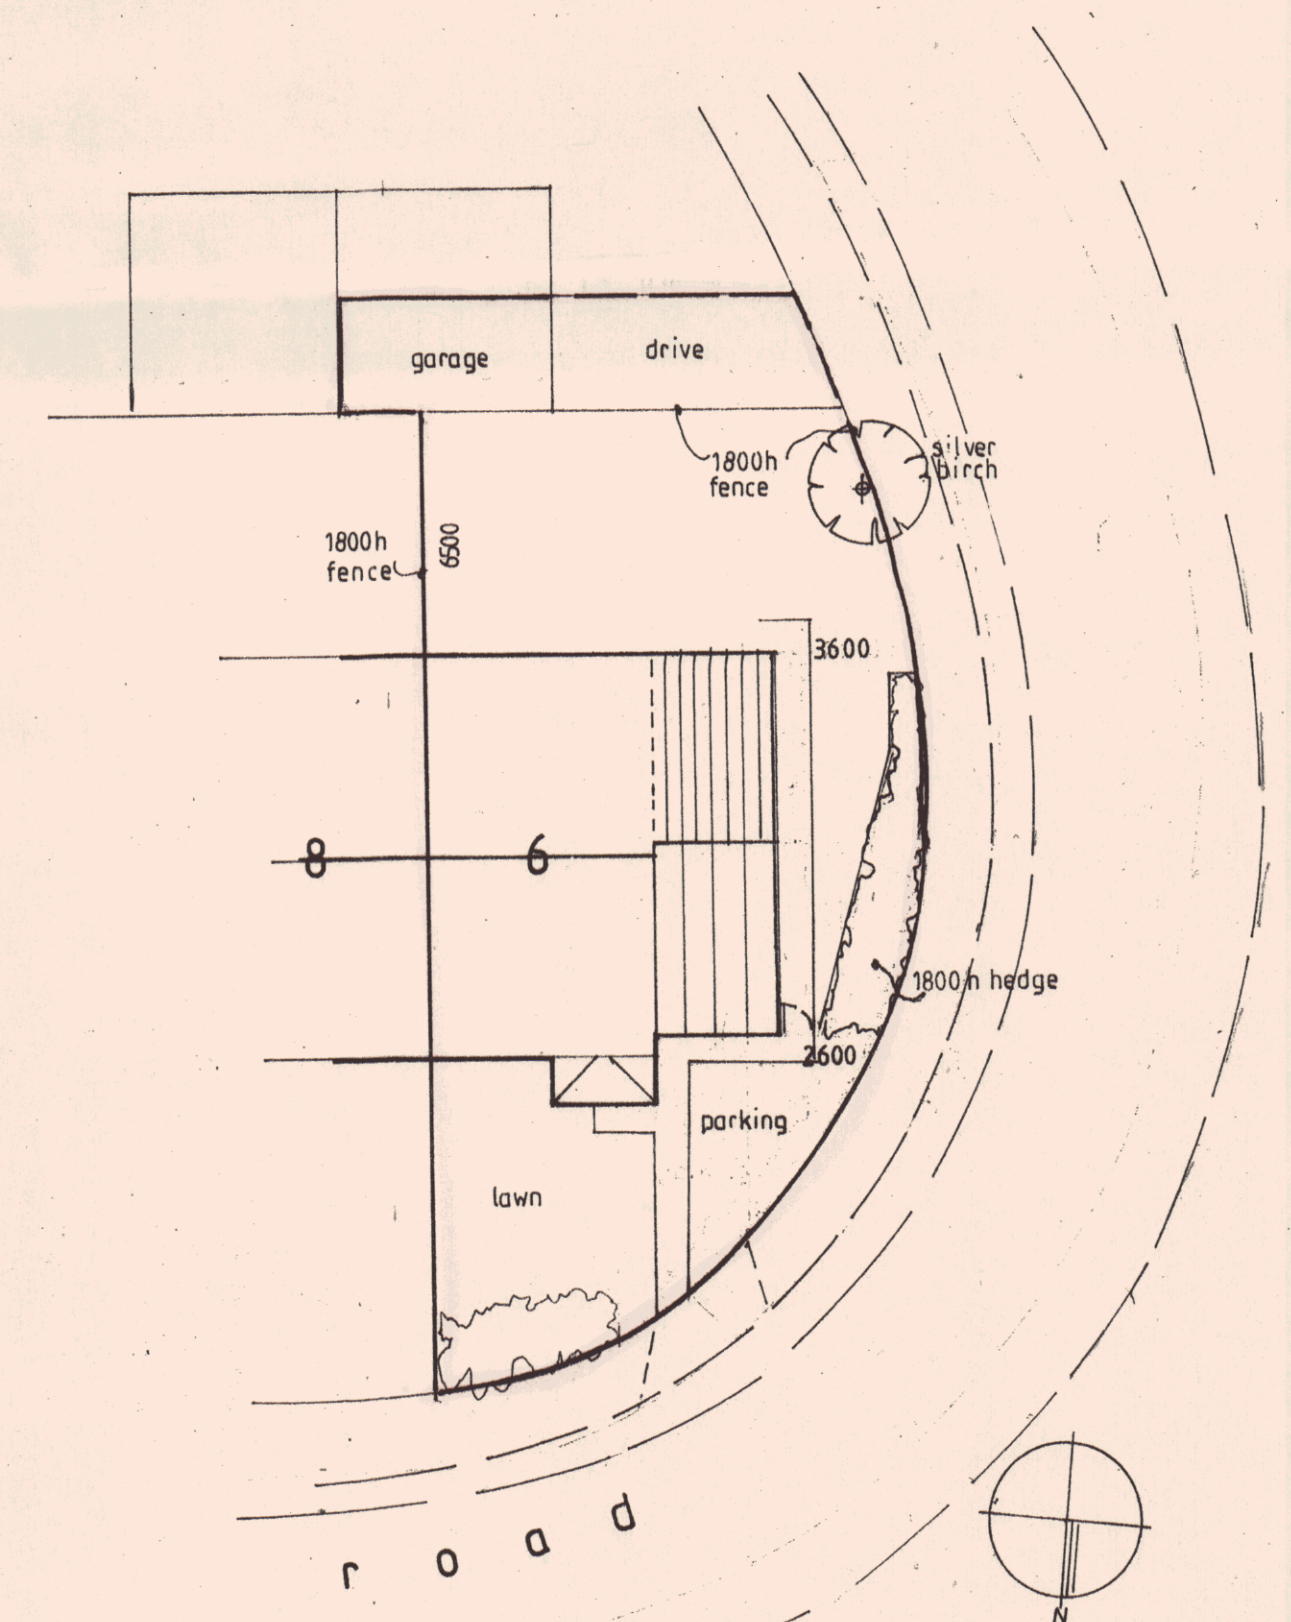

site plan 1/200

