





Sea Front

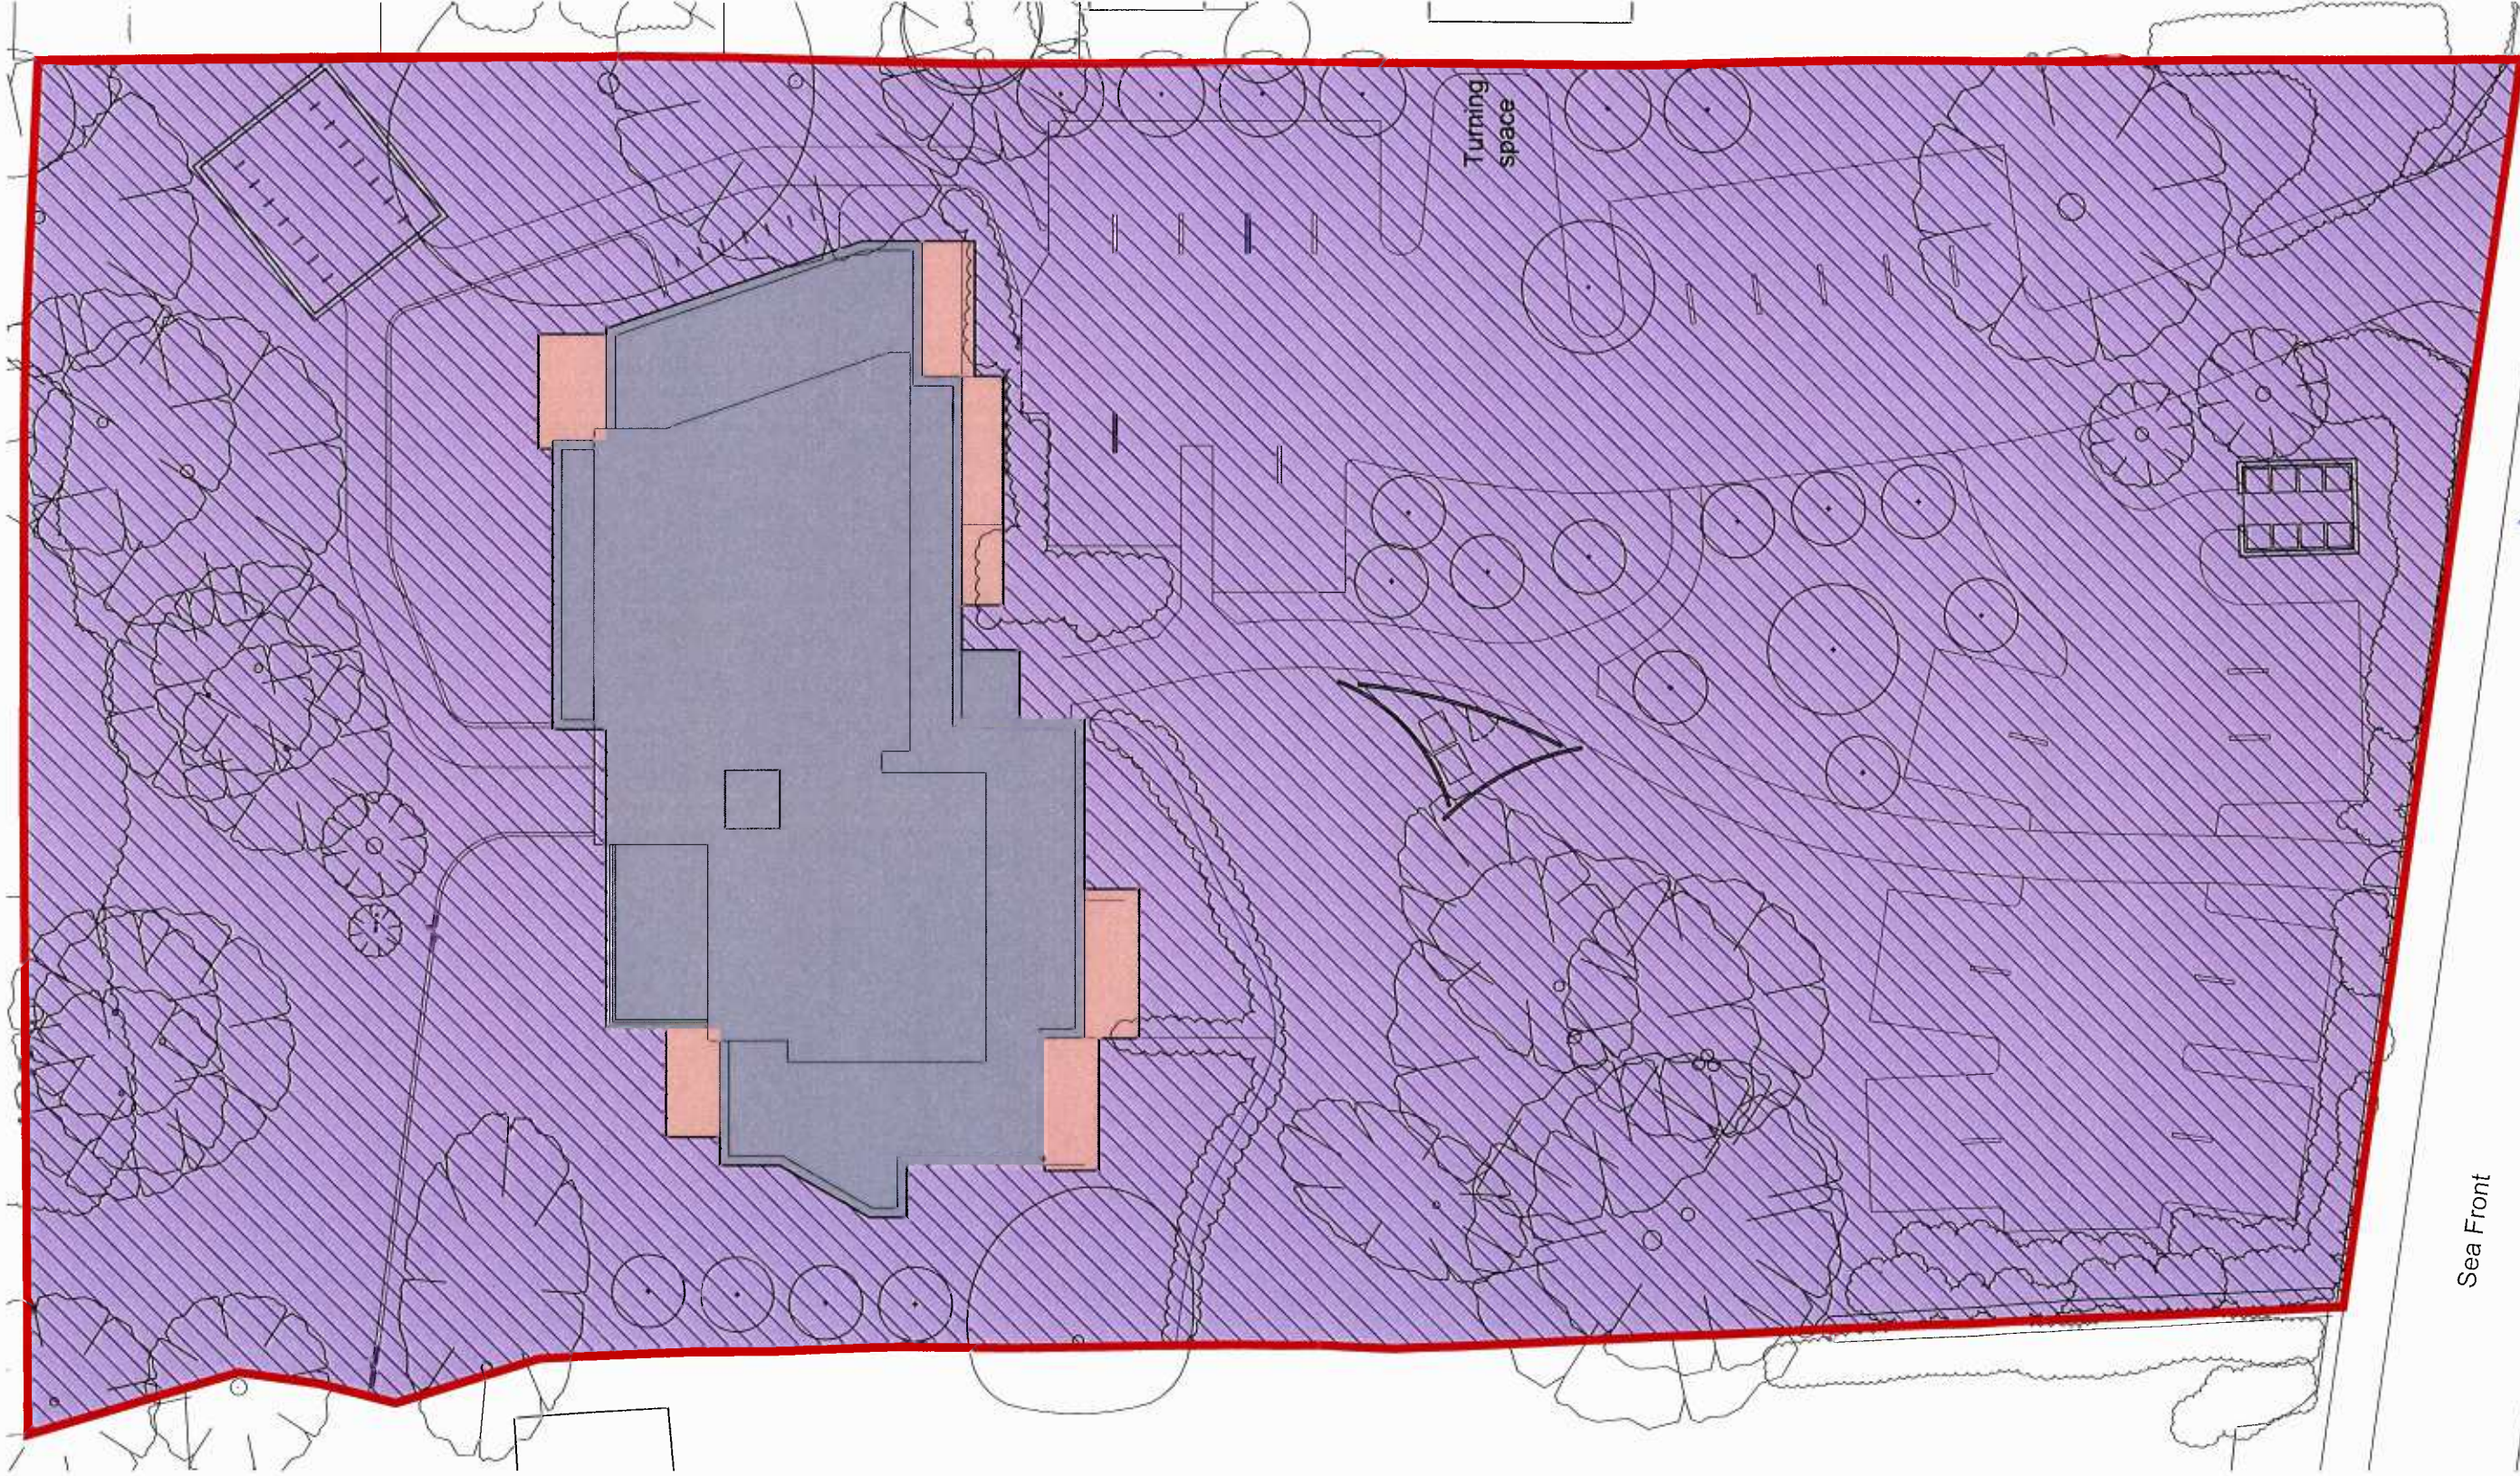

0 5 10 15m

Scale 1:250

McLure
Alan
McLure

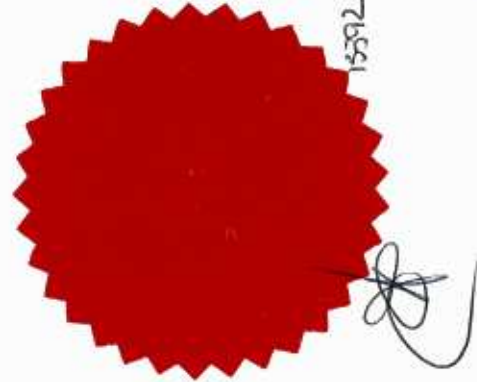

McLure



36/8913

- Key
- Proposed building
 - Proposed Private Terraces
 - Proposed Common Parts

General Notes

Ordnance Survey data received from client on 04.07.2016, drawn by Hampshire County Council in May 2014.

Tree Survey Data drawn by and received from Barrell Tree Consultancy on 03.04.2017.

All dimensions to be confirmed on site. All drawings subject to planning and building regulations consent.

All drawings are subject to Local Authority consent.

The details shown are for design intent purposes only and are subject to further design development with suppliers and sub-contractors.

Do not scale off drawings, if in doubt ask.

A 22.08.17 Pre-application information omitted
 AC MD
 Issued for:

PLANNING

Project/Client:	Project No:
Goodbey House	16054
Havling Island	Drawn By:
Perbury Group	P15
	Rev:
	A
Scale:	Date:
1:250 @A3	21.08.17
Proposed	Drawn By:
Common Parts Diagram	AC
	MD
	21.08.17

BrightSpace
 architects

27 Glasshouse Studios, Fryern Court Road, Fordingbridge
 Hampshire, SP6 1DX
 T: (01425) 555806/555639
 Registered Architects No. 60444 and 60445
 Registered Architects No. 60444 and 60445
 Registered Architects No. 60444 and 60445