




CAD

Critchley Architecture And Design Ltd.
Contact: 02392 474 919 | info@caad.online

The Old Brewery, 15E South Street, Havant, PO9 1BU

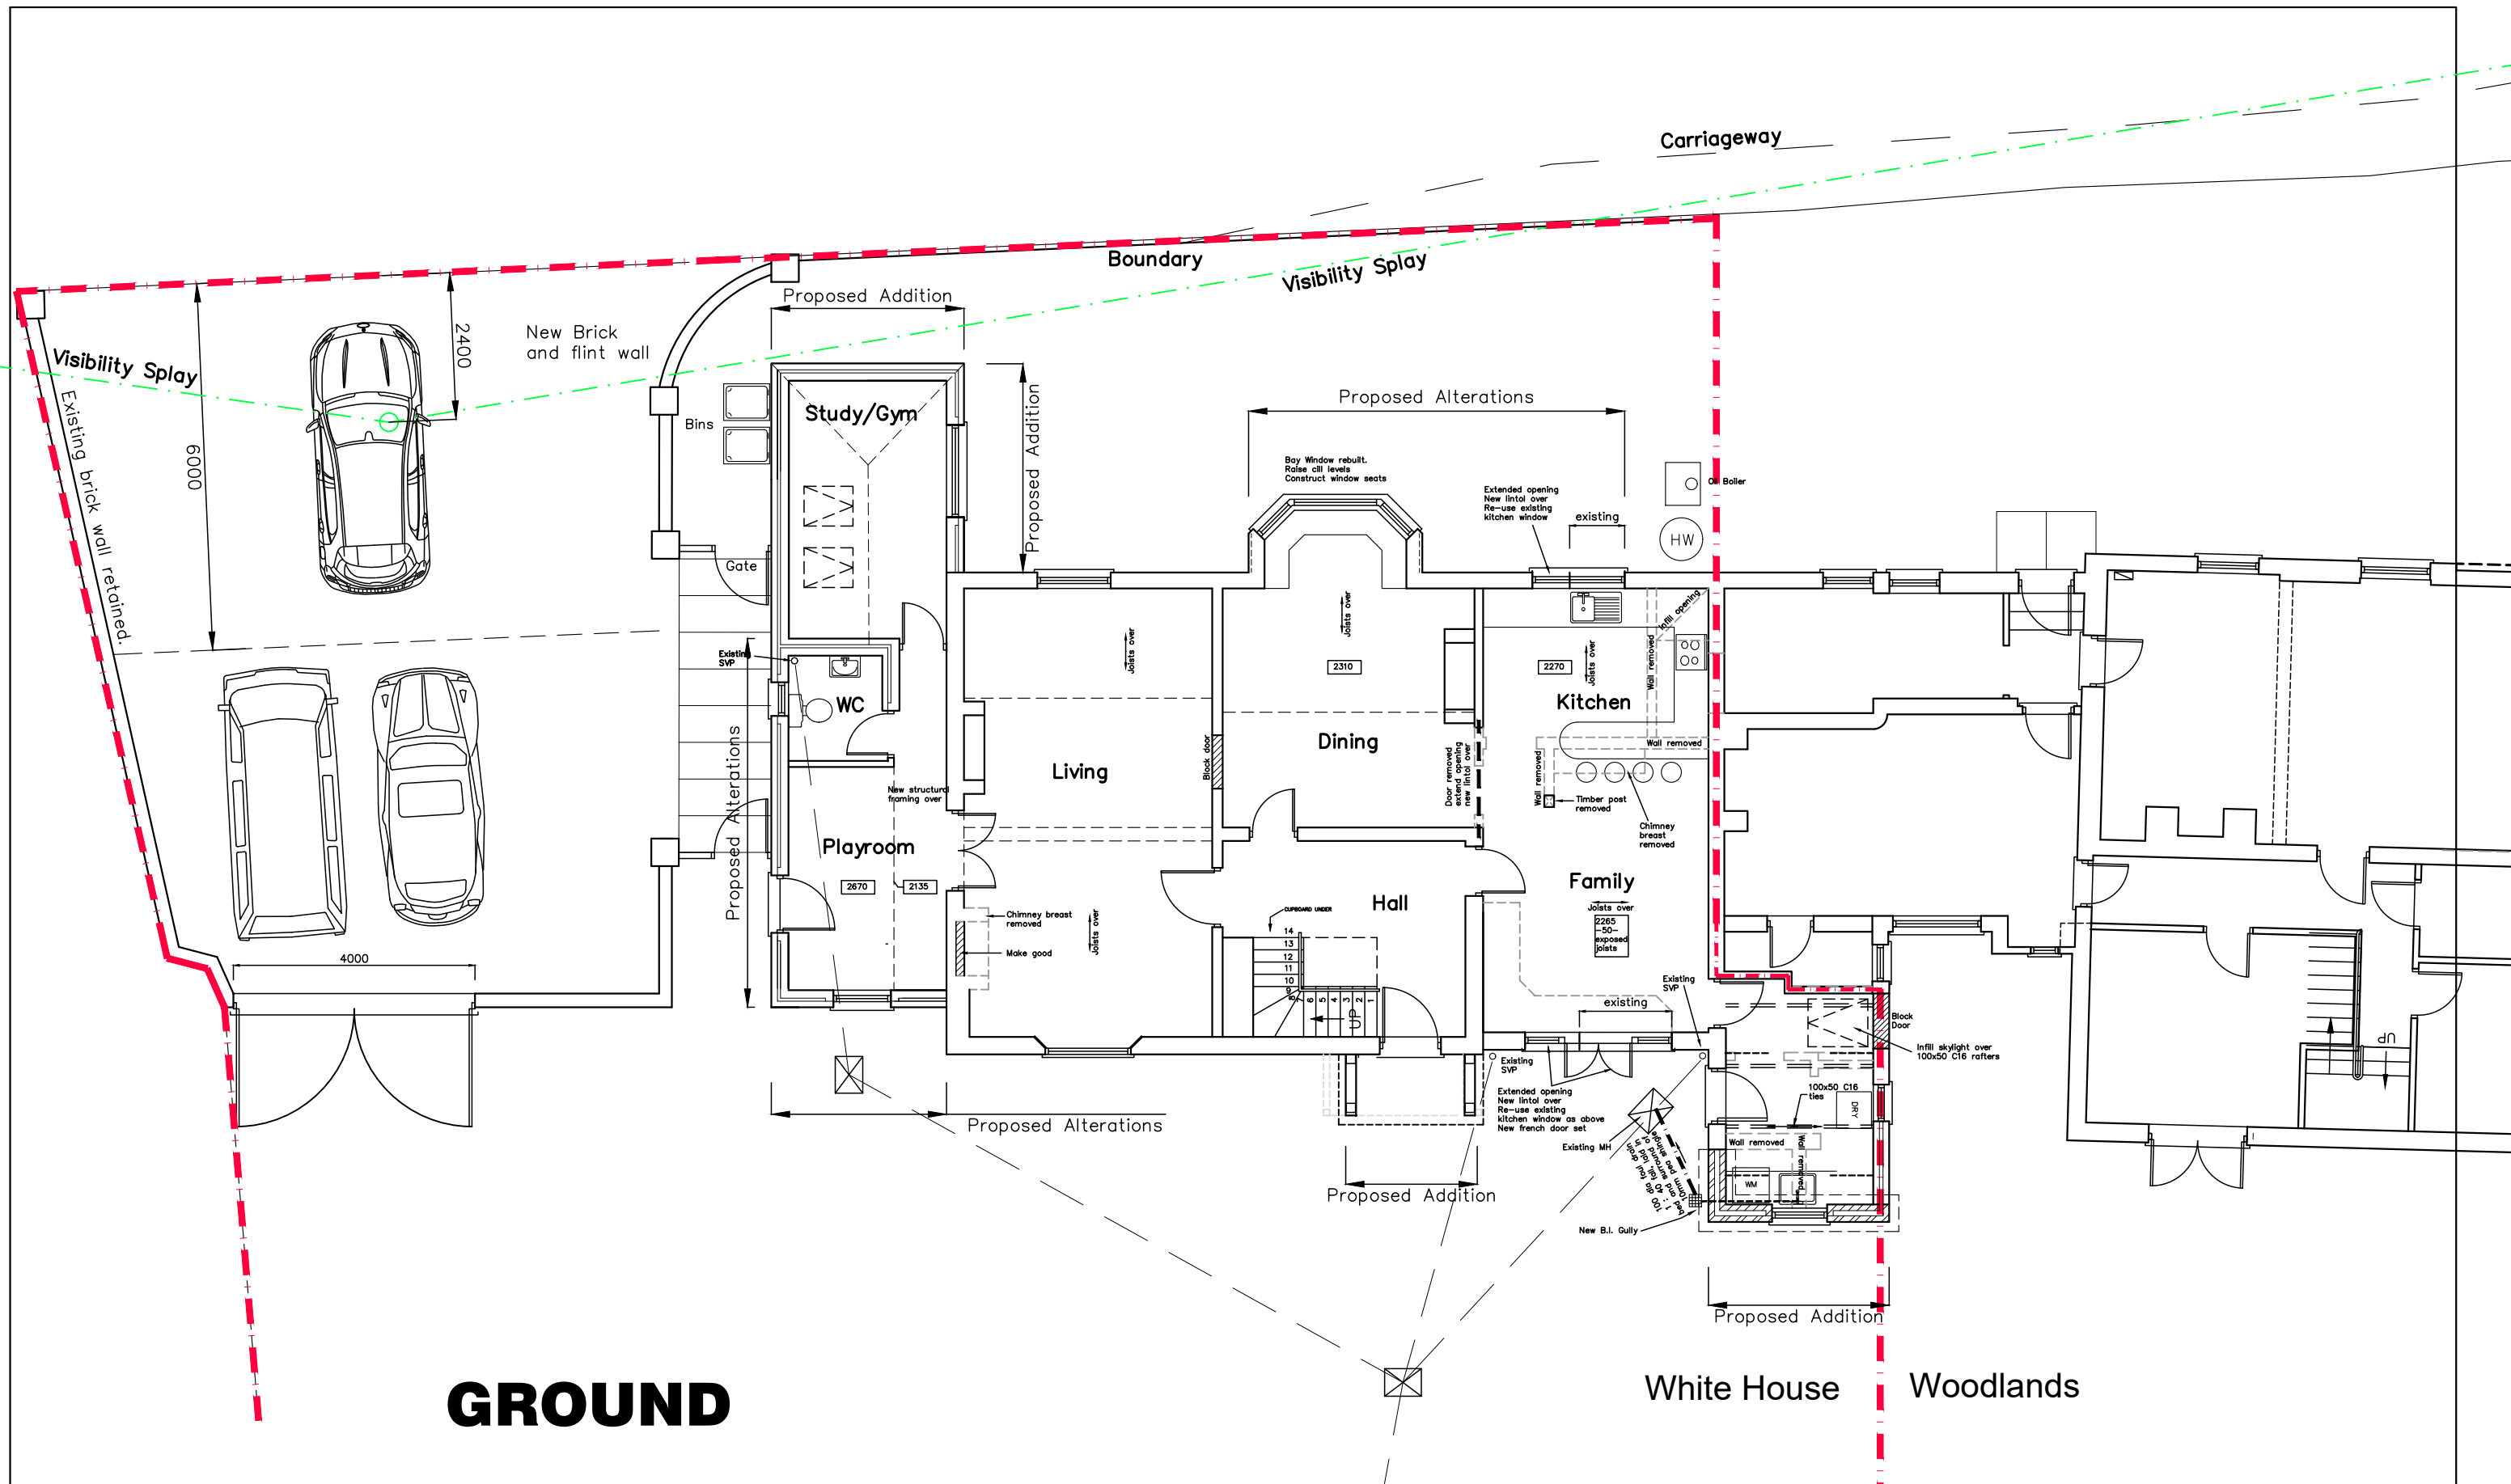

Carter A – Proposed Ground Floor

Revisions

- a) Porch Amendment/23.08.2022/LNR
- b) Added study/gym/06.10.2022/ZS
- c) Roof Revisions/13.10.2022/ZS
- d) Boundry wall shown/26010.2022/ZS
- e) Gym variations/31.10.22/MHC
- f) Entrance wall amendment/10.11.2022/ZS
- g) Entrance Court Revisions. 04/01/23 MHC
- h) Entrance gate, window revisions. 12/01/2023/ZS

White House
Eastleigh Road
Havant
PO9 2NY

Scale A1=1:50, A3=1:100
Drawn MHC
Date 07/07/2022

21111-475^H

10m

20m

30m

40m