




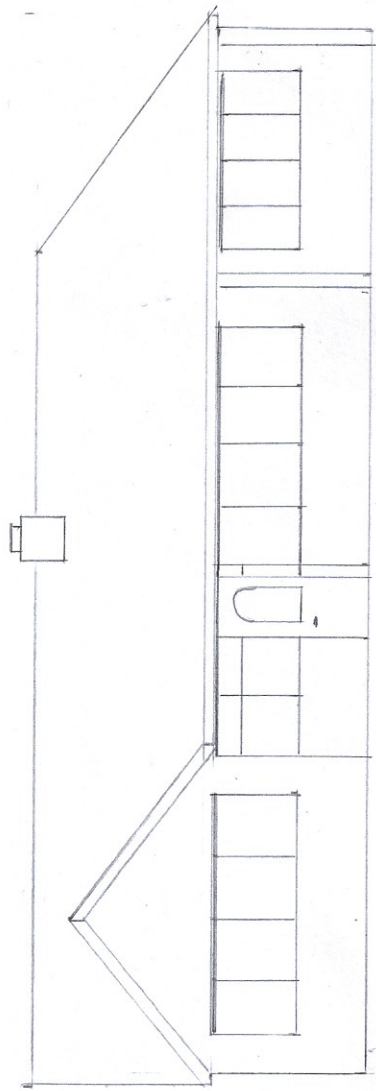


Existing Front 1:100

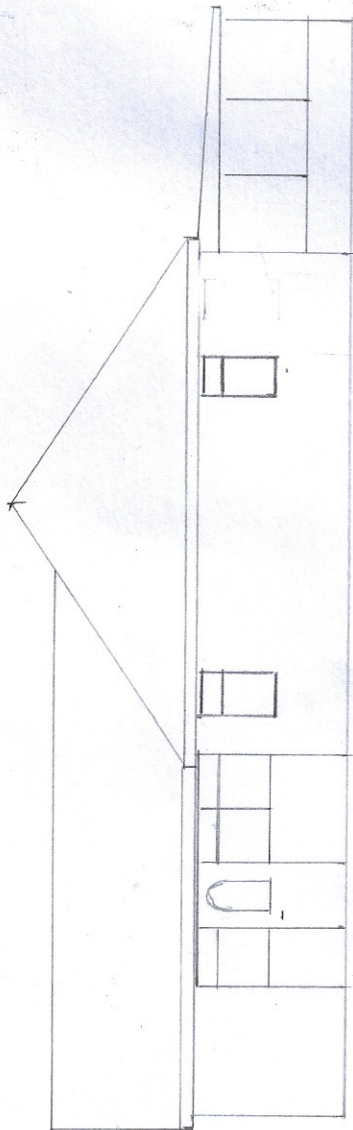


Existing east side 1:100

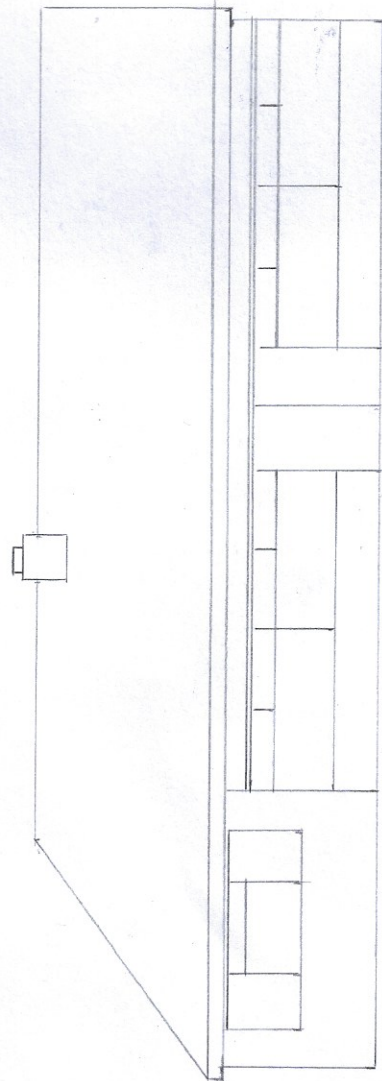

Existing rear 1:100

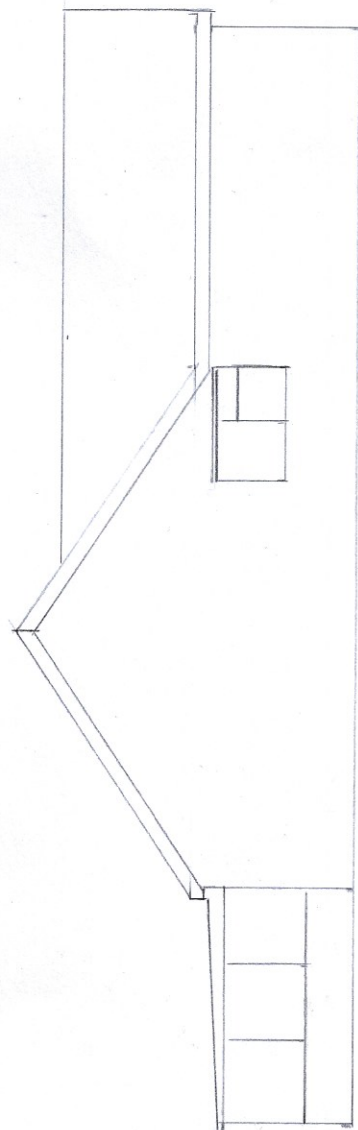


Existing west side 1:100

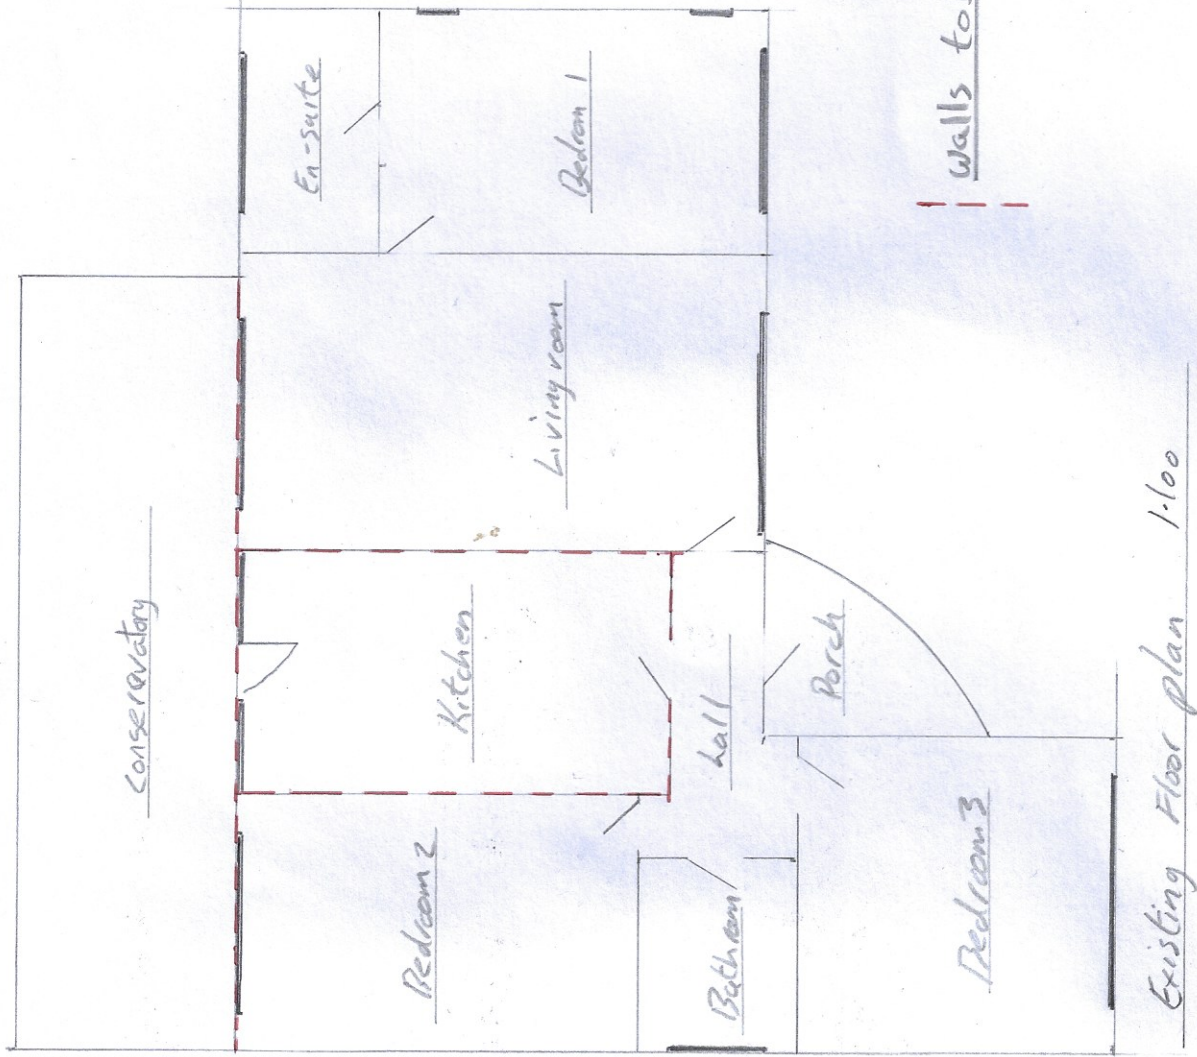

walls to be demolished

Existing Floor plan 1:100

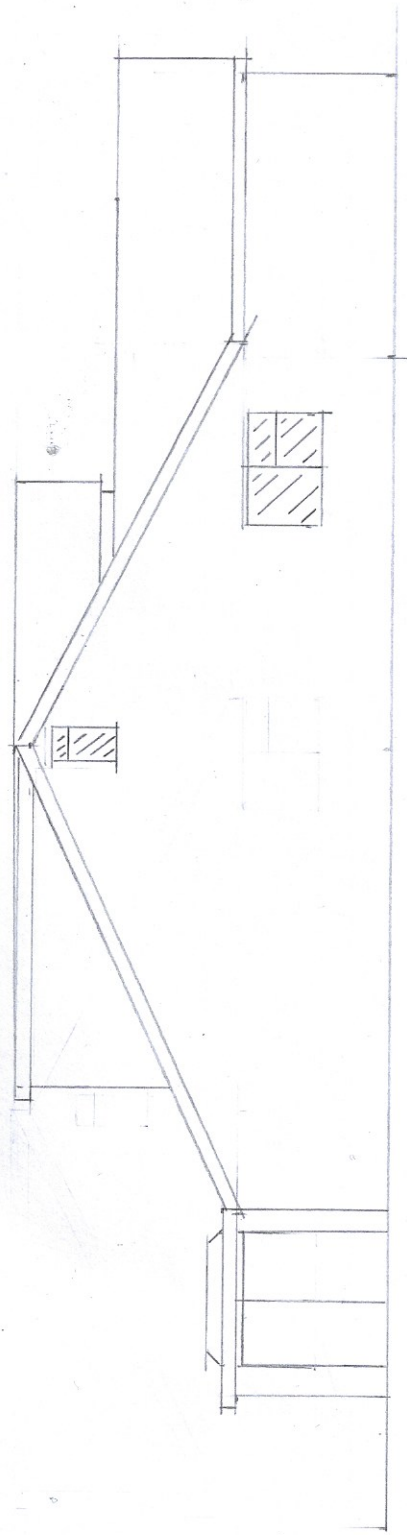

Proposed west side 1:100