
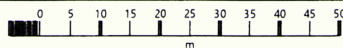


1 Charlesworth Drive, PO7 6AS

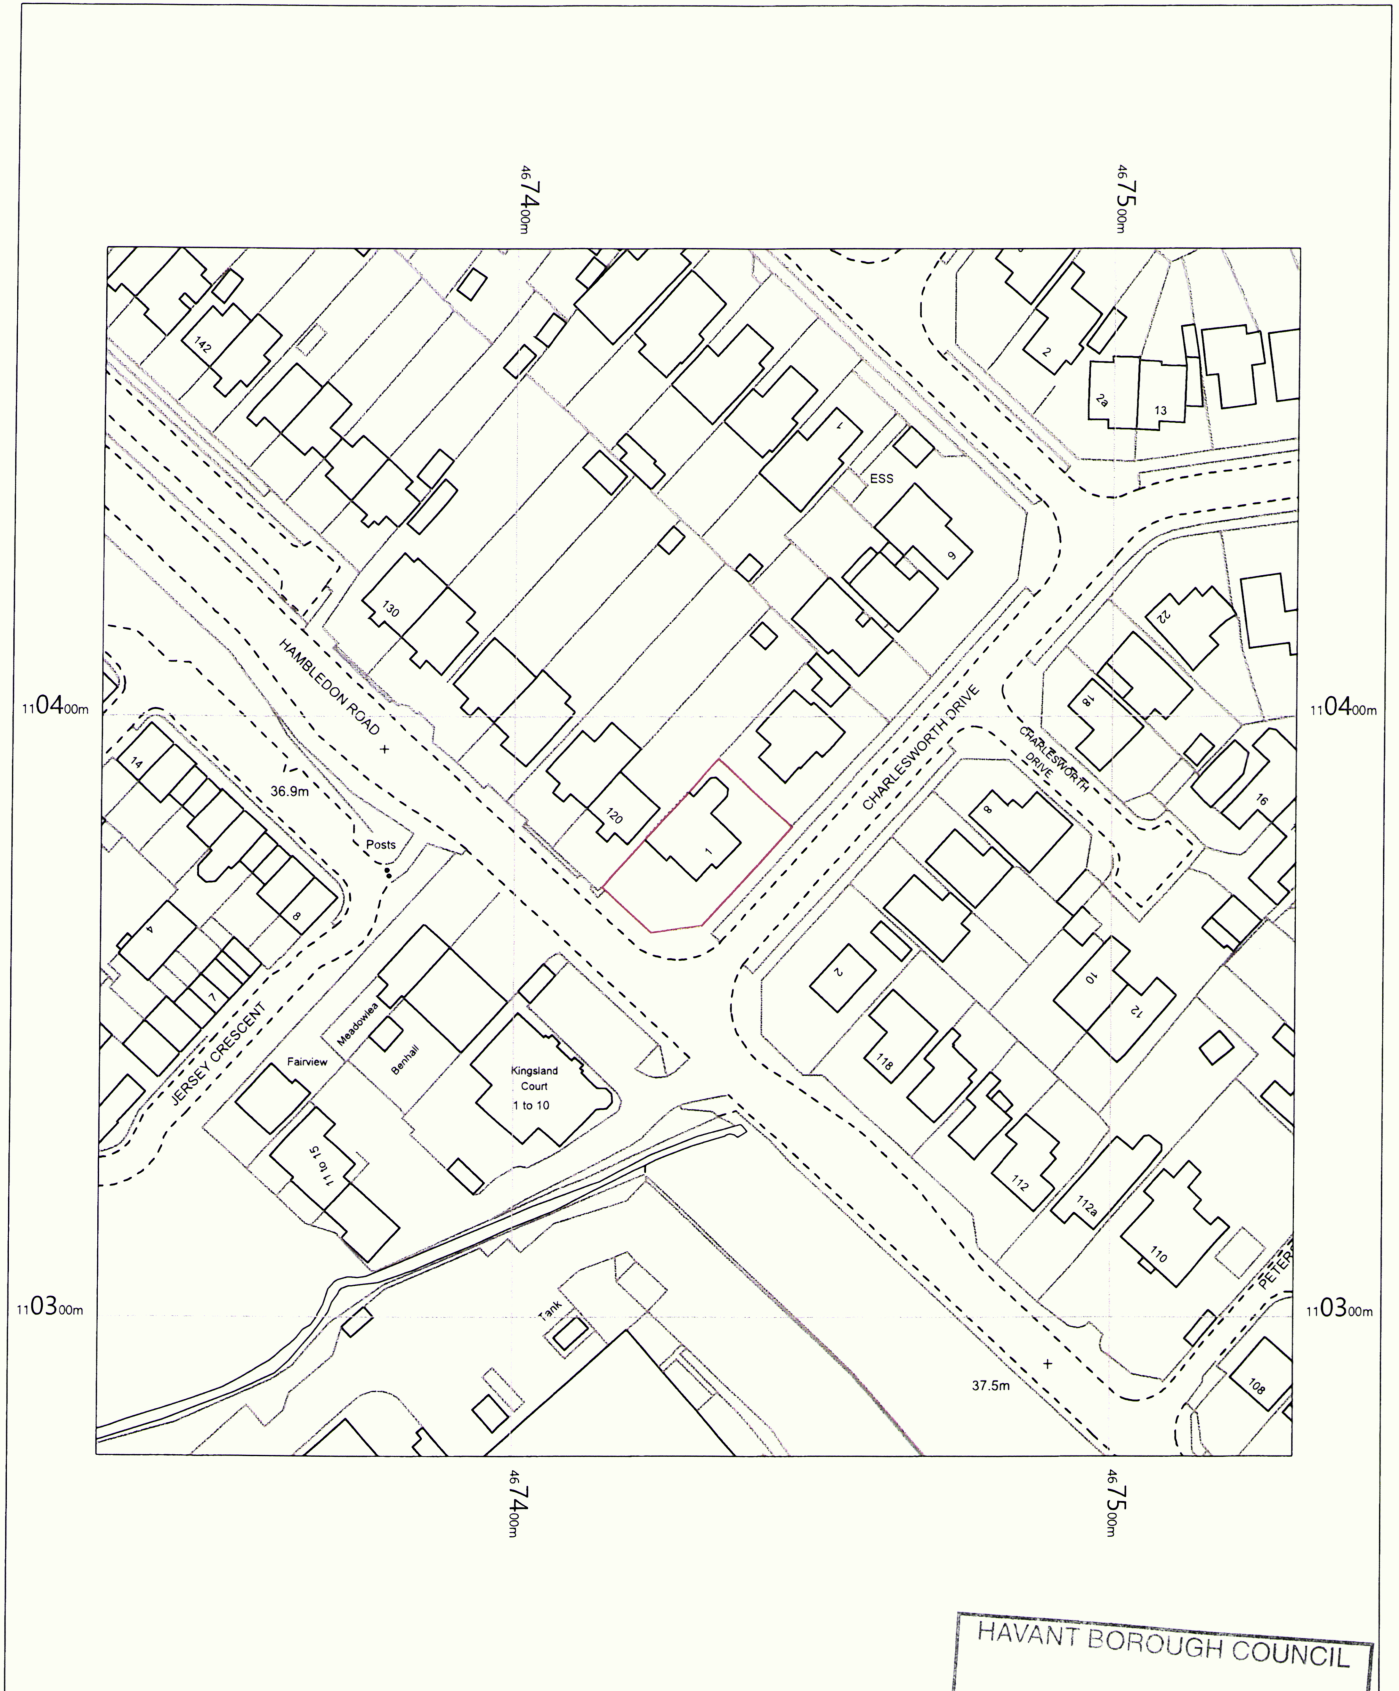

1 Charlesworth Drive,
Waterlooville,
Hampshire
PO7 6AS

OS MasterMap 1250/2500/10000 scale
Monday, March 8, 2021, ID: MPMBL-00944379
www.planningapplicationmaps.co.uk

1:1250 scale print at A4, Centre: 467431 E, 110377 N

©Crown Copyright Ordnance Survey. Licence no. 100051661

HAVANT BOROUGH COUNCIL
15 MAR 2021
RECEIVED

